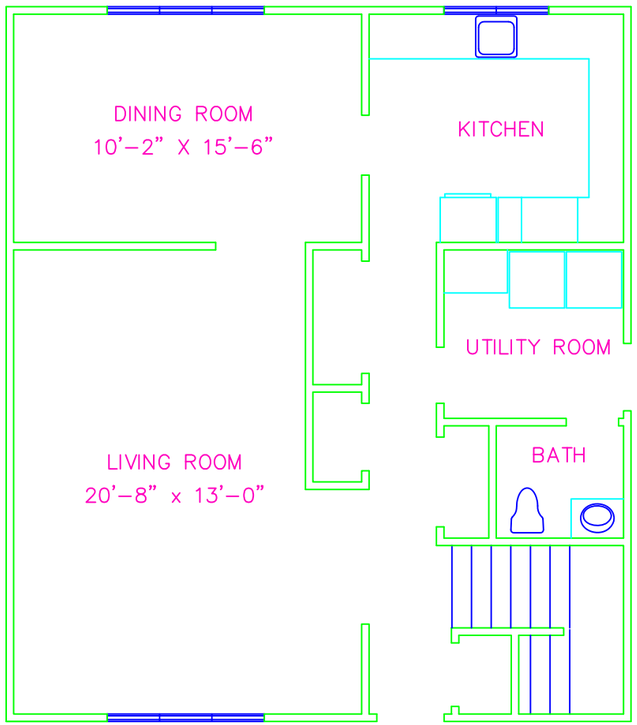

FIRST FLOOR
Net SQFT: 762 SF

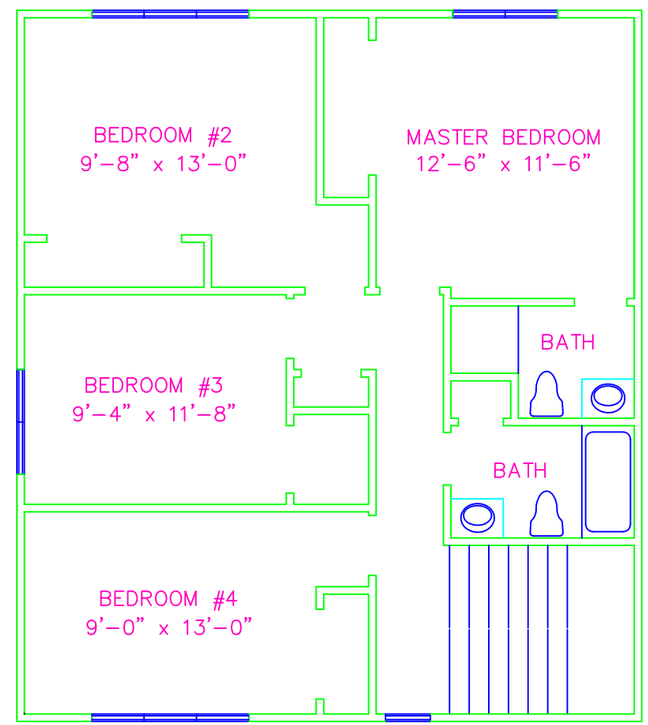

SECOND FLOOR
Net SQFT: 745 SF

Lake Louise/ Lower Government Hill

4 BR Type 4T

CONSULTANTS

U. S. COAST GUARD

FACILITIES ENGINEERING
BSU KODIAK

USCG, BSU KODIAK (FE)
PO BOX 19025
KODIAK, AK 99619

ISSUE

MARK	DATE	DESCRIPTION

A/E PROJECT NO:
CAD FILE NAME: Q23753A12
DESIGNED BY:
DRAWN BY: TCG
EDITED BY:
CHECKED BY:

SCALE: AS SHOWN PLOT SCALE:

SHEET TITLE

HOUSING FLOOR PLANS
BSU KODIAK
KODIAK ALASKA
GOVERNMENT HOUSING
ARCHITECTURAL
4 BR TYPE 4T

REVIEWED BY: REVIEWED BY: REVIEWED BY:
PROJECT ENG. BRANCH CHIEF

APPROVING OFFICER 03/25/2002 DATE

PROJECT NUMBER DRAWING NUMBER
23753

DISCIPLINE/SHT NO
A12

SHEET 12 OF 24