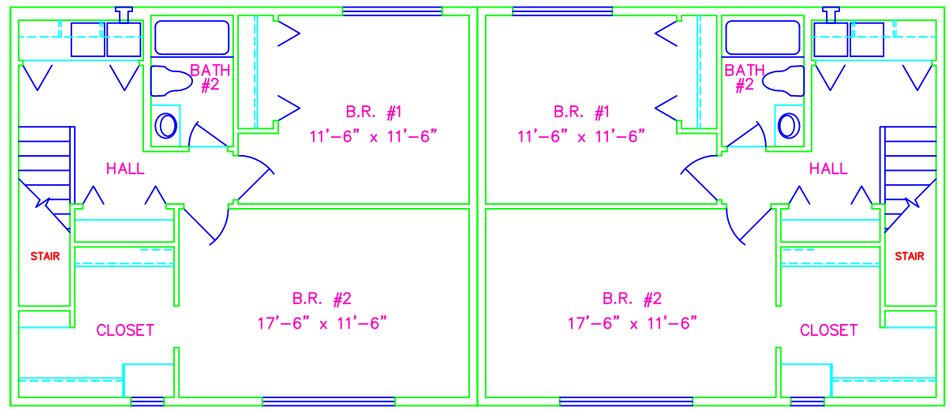


SECOND FLOOR
Net SQFT: 584 SF

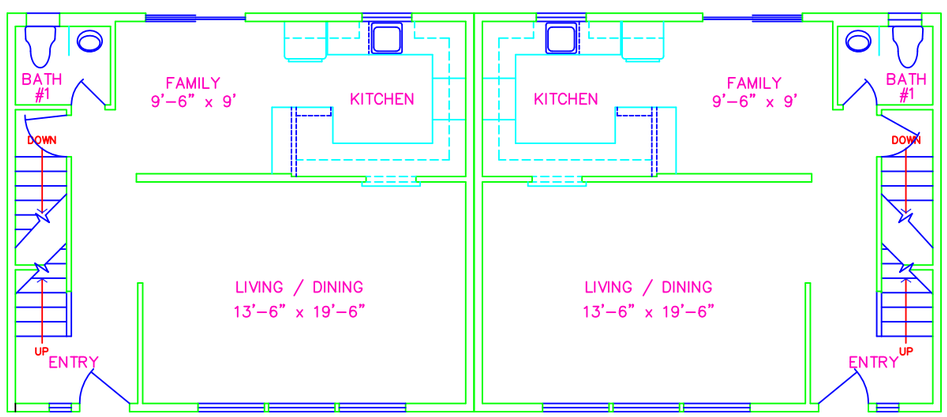


FIRST FLOOR
Net SQFT: 577 SF

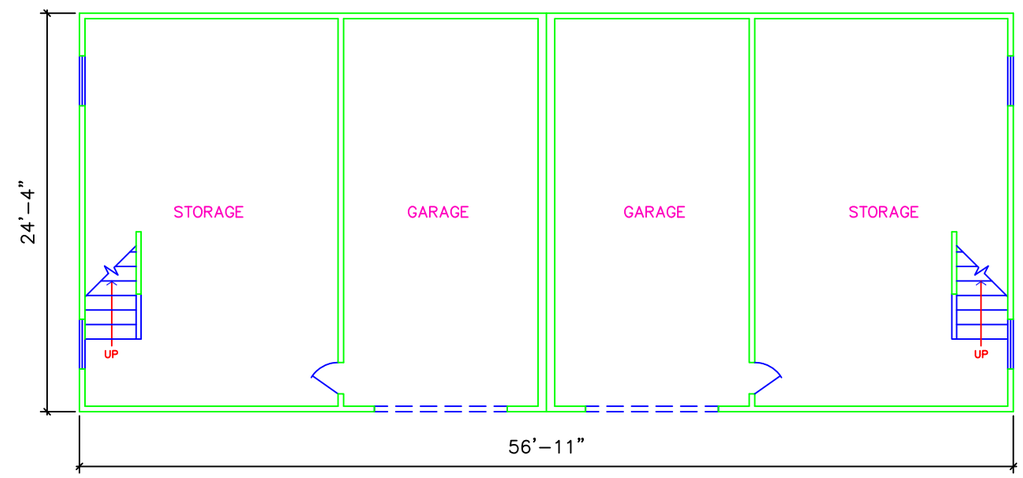


BASEMENT

Lake Louise

# 2 Bedroom Duplex Units Type 2F

CONSULTANTS

U. S. COAST GUARD

FACILITIES ENGINEERING
BSU KODIAK

USCG, BSU KODIAK (FE)
PO BOX 19025
KODIAK, AK 99619

ISSUE

| MARK | DATE | DESCRIPTION |
|---|---|---|
| | | |

A/E PROJECT NO:
CAD FILE NAME: Q23753A22
DESIGNED BY:
DRAWN BY: LAD
EDITED BY:
CHECKED BY:

SCALE: AS SHOWN PLOT SCALE:

SHEET TITLE

HOUSING FLOOR PLANS
BSU KODIAK

KODIAK ALASKA

GOVERNMENT HOUSING
ARCHITECTURAL
2 BR TYPE 2F

REVIEWED BY: REVIEWED BY: REVIEWED BY:

PROJECT ENG. BRANCH CHIEF

APPROVING OFFICER 08/01/2002 DATE

PROJECT NUMBER DRAWING NUMBER
23753

DISCIPLINE/SHT NO
A22

SHEET 22 OF 24