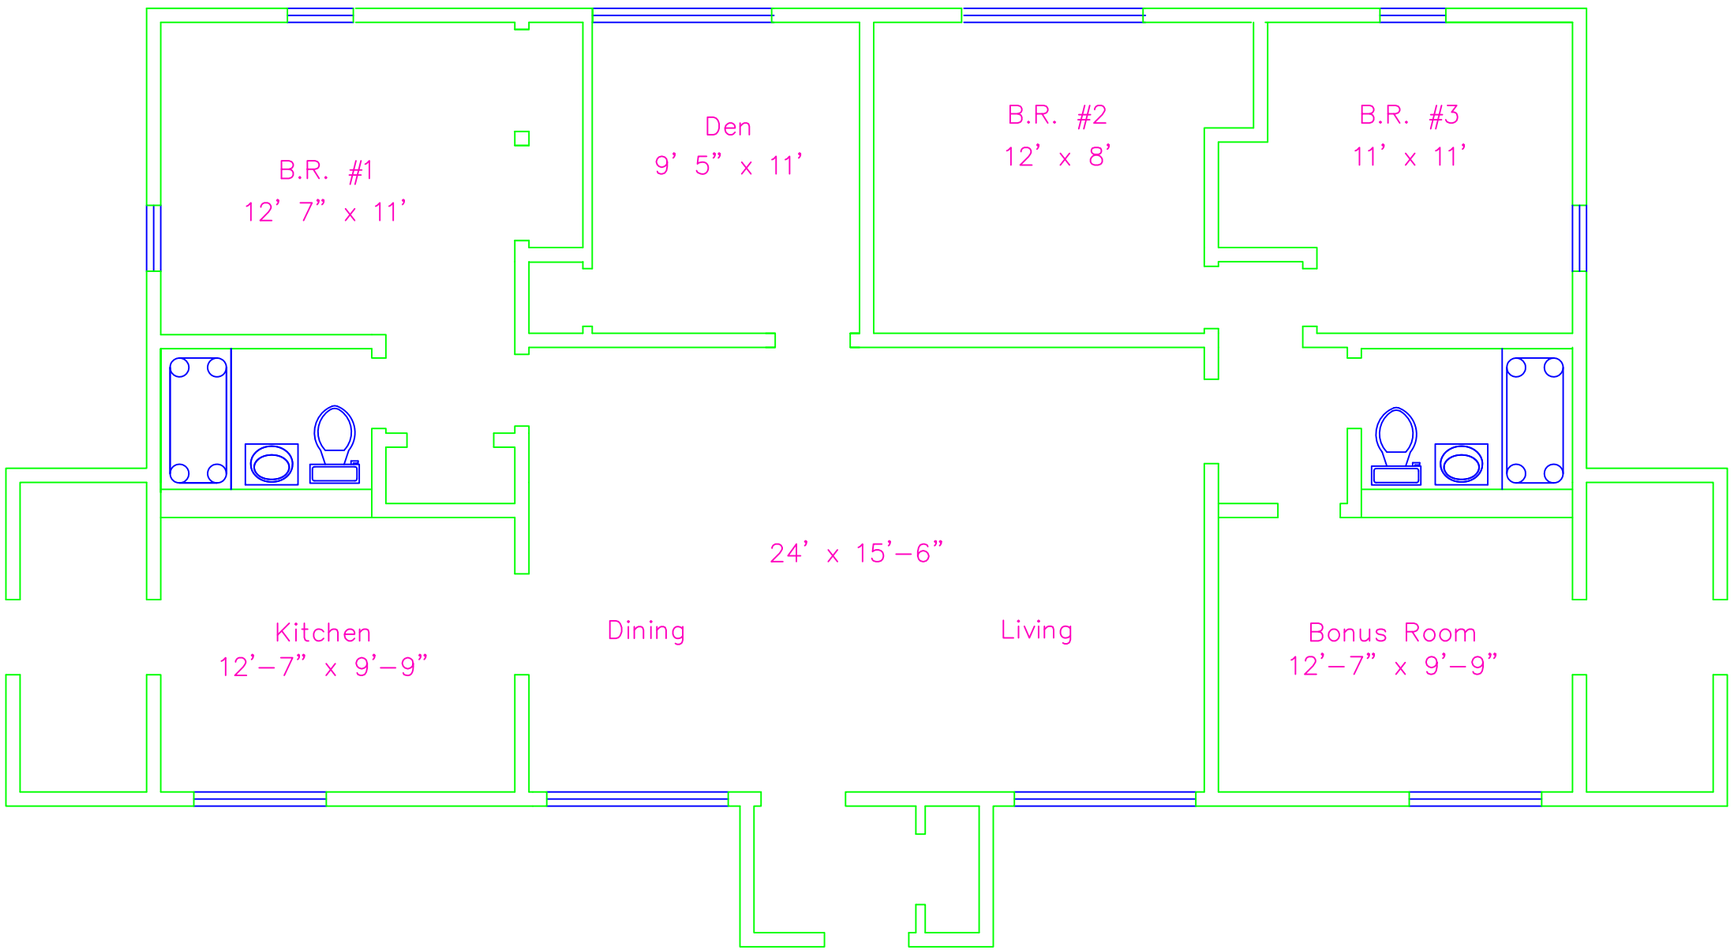

Upper Government Hill

3 BR Type 4

CONSULTANTS

U. S. COAST GUARD

FACILITIES ENGINEERING
BSU KODIAK

USCG,BSU KODIAK (FE)
PO BOX 19025
KODIAK, AK 99619

ISSUE

MARK	DATE	DESCRIPTION
Remodel	0/01/2003	
	4/9/2003	RFP DWG

A/E PROJECT NO:
CAD FILE NAME: Q23753A16a
DESIGNED BY:
DRAWN BY: LAD
EDITED BY:
CHECKED BY:

SCALE: AS SHOWN PLOT SCALE:

SHEET TITLE

HOUSING FLOOR PLANS
BSU KODIAK
KODIAK ALASKA
UGH GINGERBREAD HOUSING
ARCHITECTURAL
3 BR TYPE 4

REVIEWED BY: REVIEWED BY: REVIEWED BY:
PROJECT ENG. BRANCH CHIEF
APPROVING OFFICER
10/01/2003
DATE

PROJECT NUMBER DRAWING NUMBER

DISCIPLINE/SHT NO
A16a

SHEET 16a OF 24