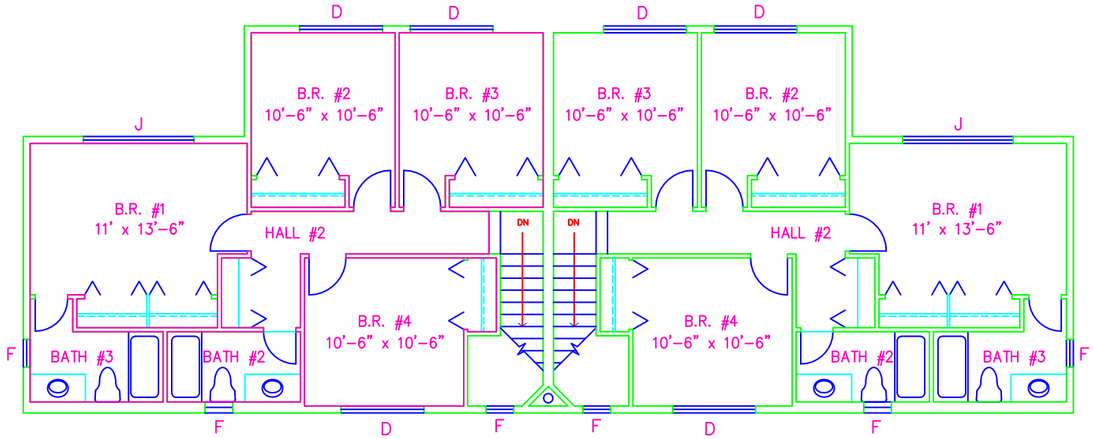

SECOND FLOOR

Net SQFT: 780 SF

WINDOW SCHEDULE

WINDOW	HEIGHT	WIDTH
A	5' -0"	12' -6"
C	3' -6"	3' -0"
D	4' -0"	6' -0"
F	2' -0"	2' -0"
J	4' -0"	8' -0"
K	5' -0"	1' -4"
L	5' -0"	6' -10"

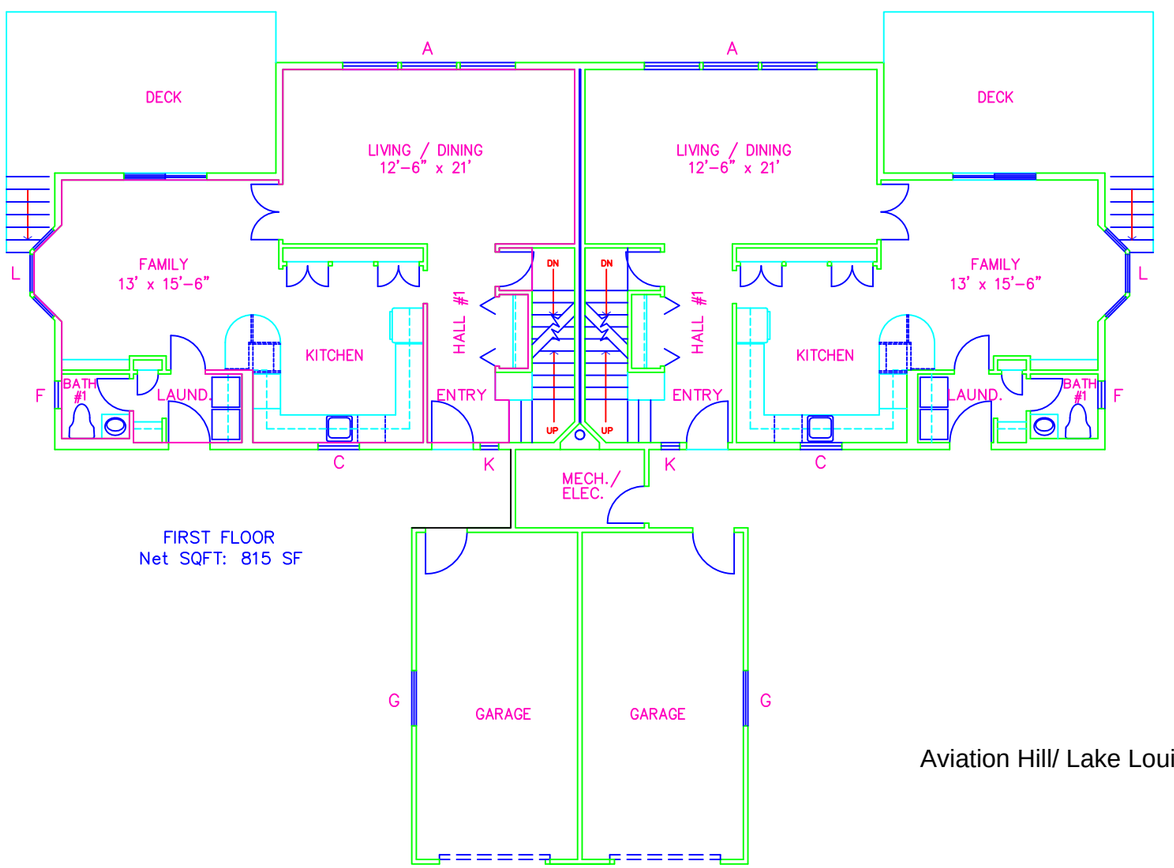

FIRST FLOOR
Net SQFT: 815 SF

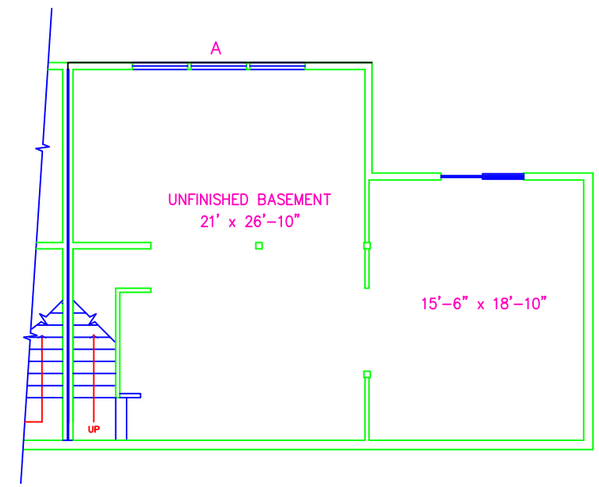

BASEMENT

Aviation Hill/ Lake Louise/ Upper Government Hill

4 Bedroom Duplex Units Type 4B

CONSULTANTS

U. S. COAST GUARD

FACILITIES ENGINEERING
ISC KODIAK

USCG, ISC KODIAK (FE)
PO BOX 19025
KODIAK, AK 99619

ISSUE

MARK	DATE	DESCRIPTION

A/E PROJECT NO:
CAD FILE NAME: Q23753A20
DESIGNED BY:
DRAWN BY: TCG
EDITED BY:
CHECKED BY:

SCALE: AS SHOWN PLOT SCALE:

SHEET TITLE

HOUSING FLOOR PLANS FOR WEB
ISC KODIAK
KODIAK ALASKA
GOVERNMENT HOUSING
ARCHITECTURAL
4 BR TYPE 4B

REVIEWED BY:	REVIEWED BY:	REVIEWED BY:
PROJECT ENG.	BRANCH CHIEF	

APPROVING OFFICER — DATE: 03/25/2002

PROJECT NUMBER	DRAWING NUMBER
	23753
DISCIPLINE/SHT NO	
A20	SHEET 20 OF 24