Unit 403

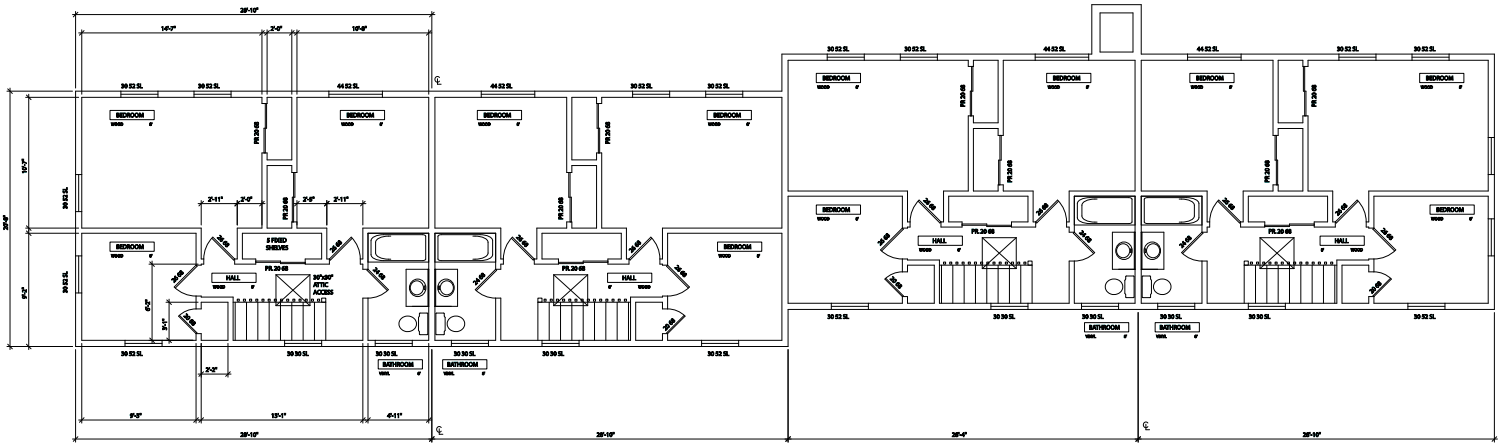

1 SECOND FLOOR PLAN
1/4"=1'

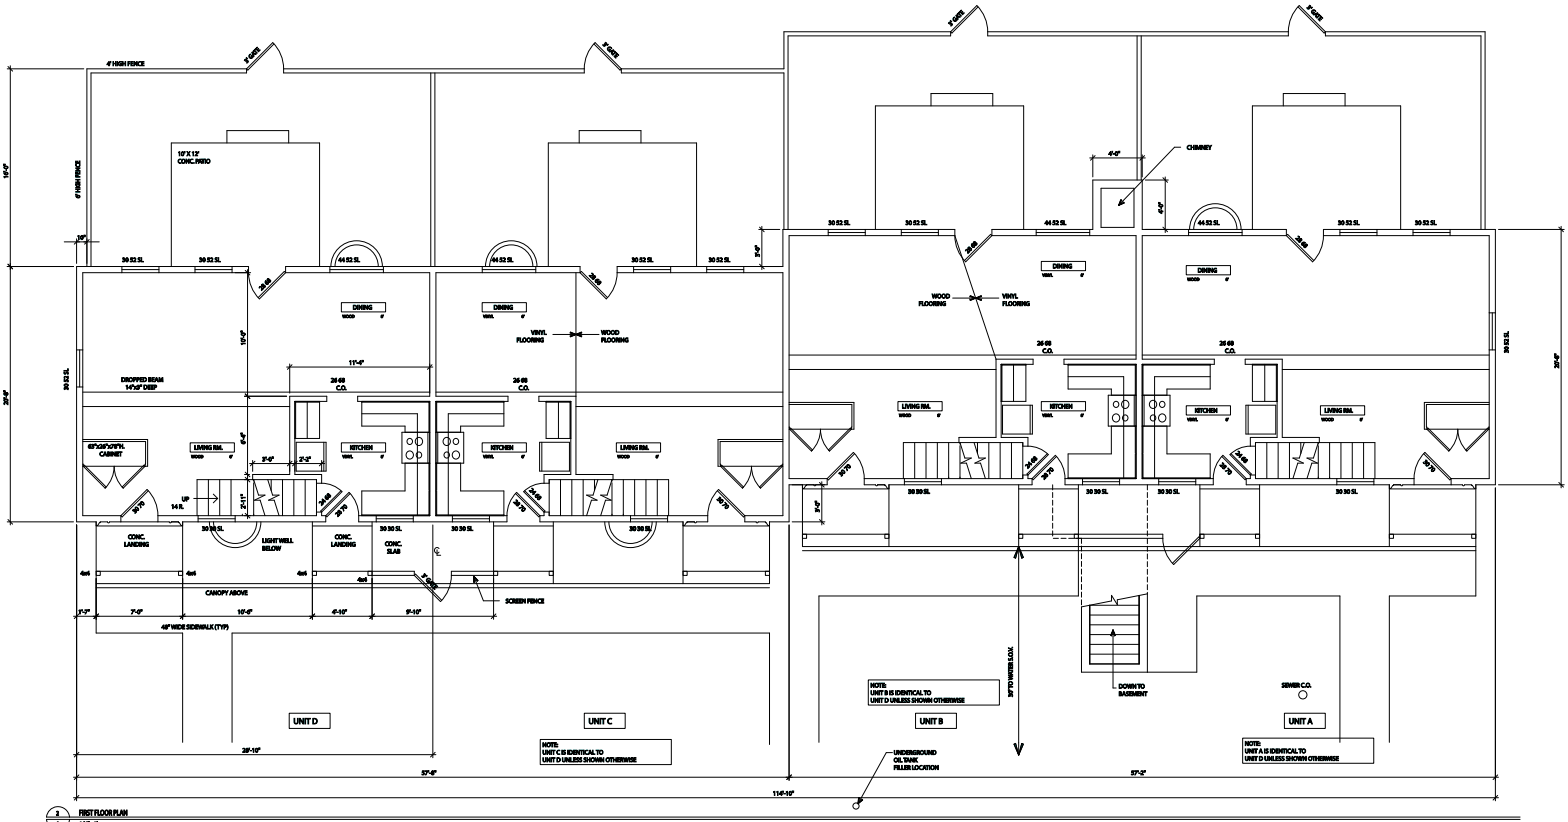

2 FIRST FLOOR PLAN
1/4"=1'