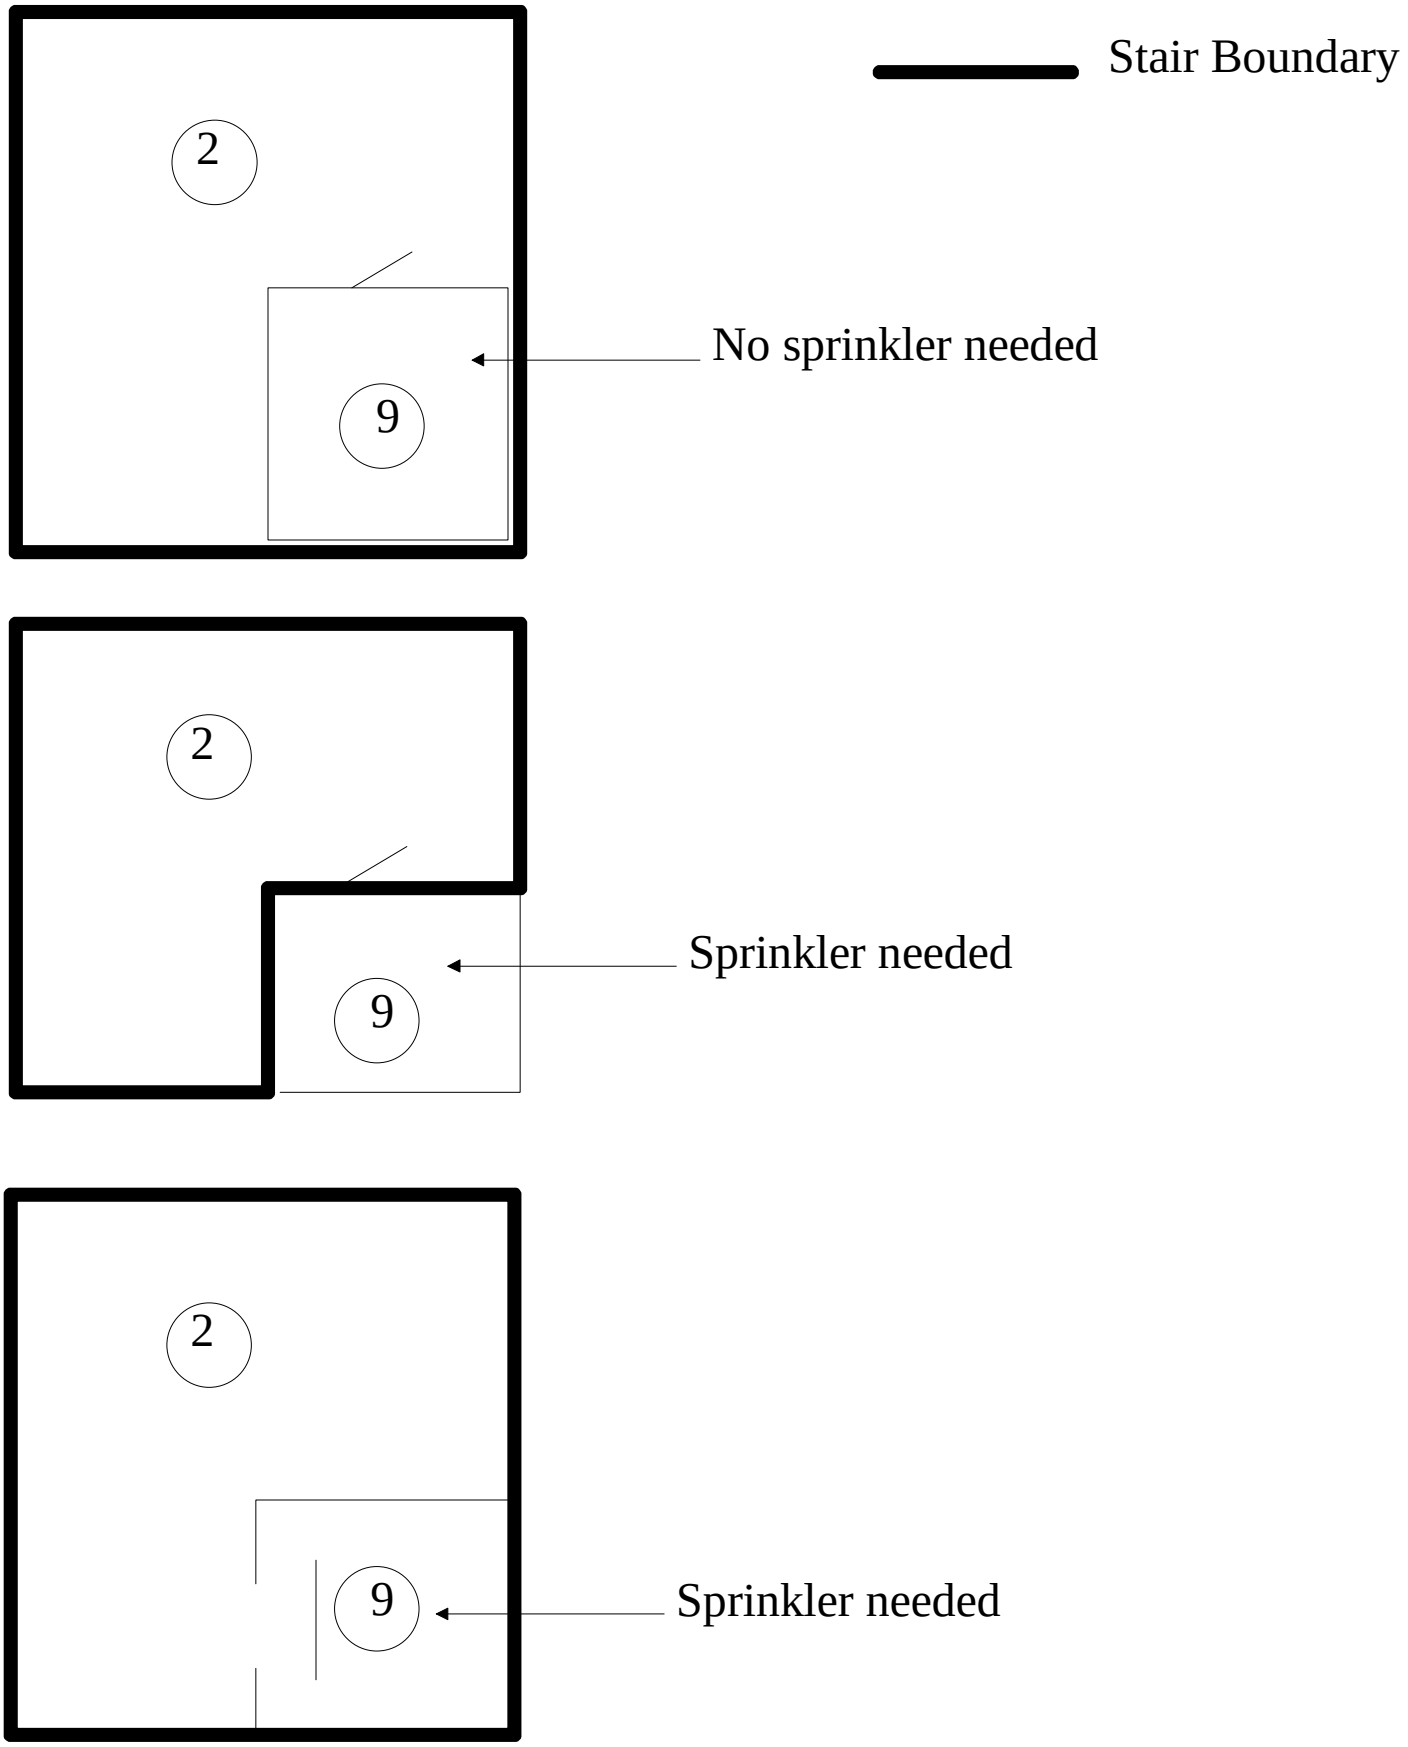
Stair Boundary
2
9
No sprinkler needed
2
9
Sprinkler needed
2
9
Sprinkler needed

DIAGRAM #3