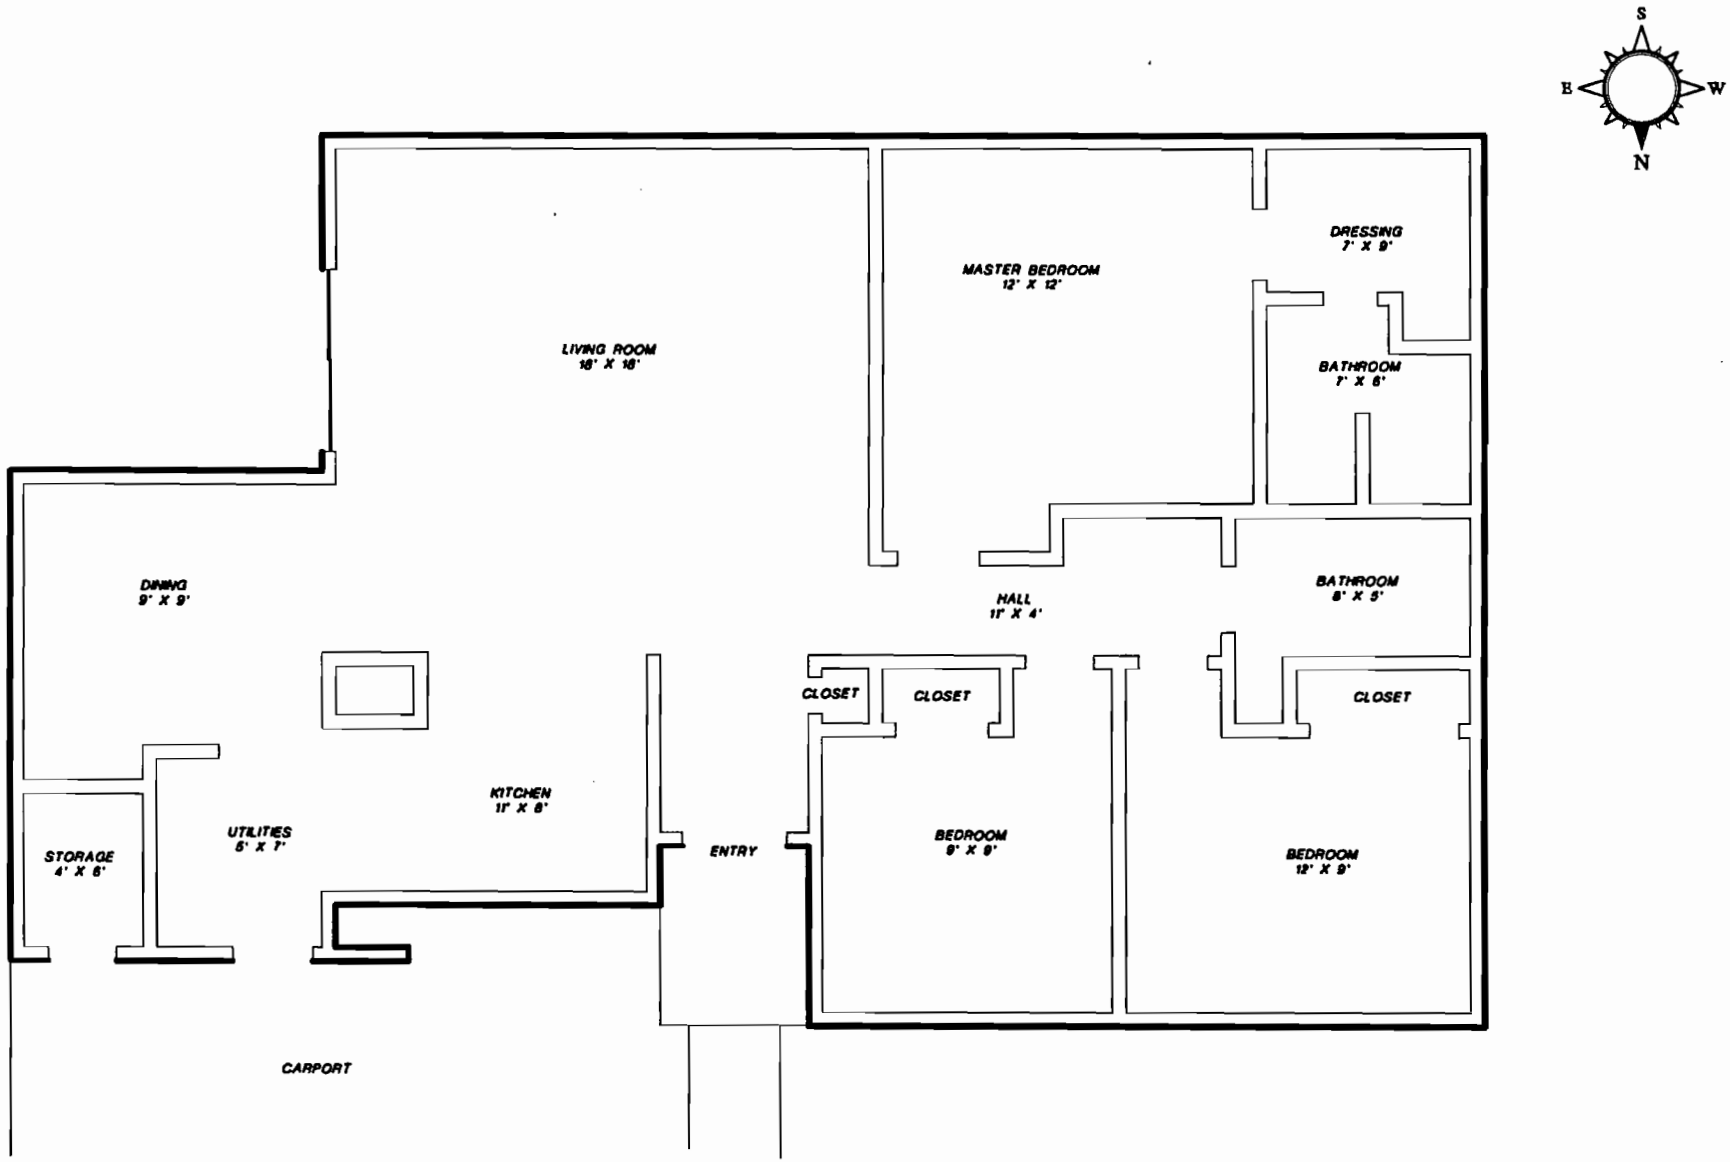

1560 Sq Ft

psi Environmental Geotechnical Construction
Consulting • Engineering • Testing

Environmental Services
722 Central Avenue Jefferson, LA 70121
Tel (504) 734-9335 Fax (504) 733-8161

PROJECT NAME:	DRAWN BY:	DATE:	DRAWING NO.:
14th DISTRICT OUTER ISLANDS LAWAI, KAUAI	J. FRIELING	SEPT 1997	KE-1A
TITLE: 3440 PALOKA STREET DIMENSION PLAN	SCALE: 3/32"	PROJECT NO: 643-7C005	