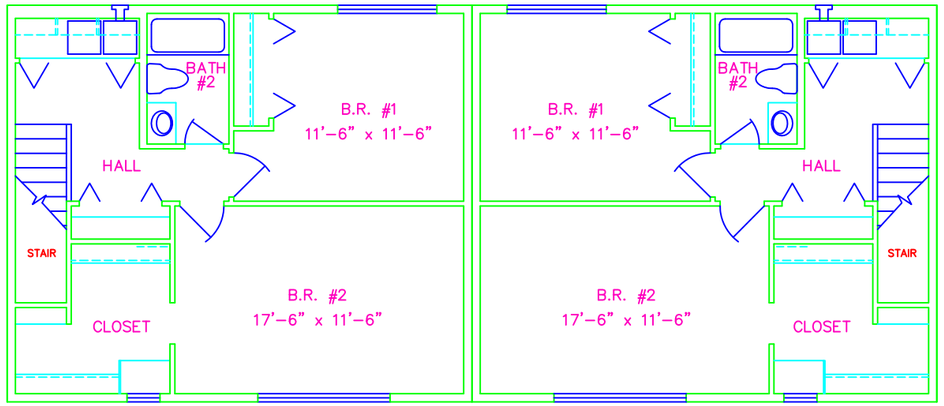

SECOND FLOOR
Net SQFT: 536 SF

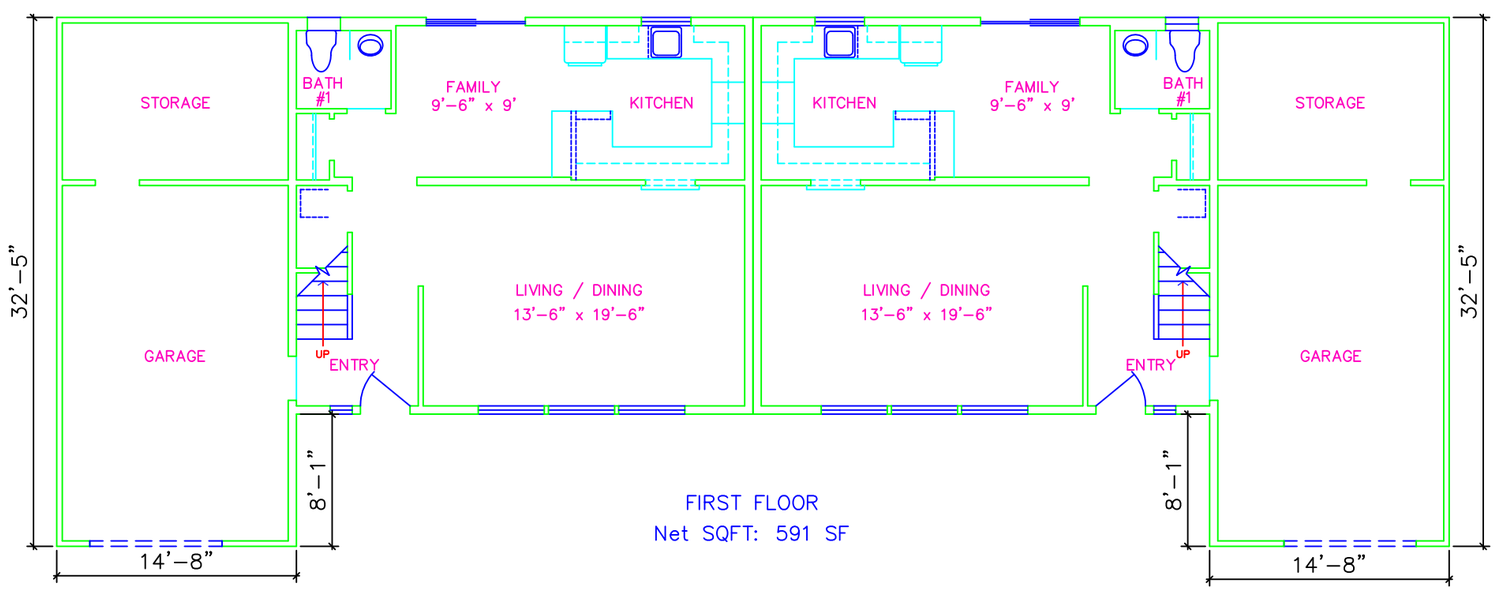

FIRST FLOOR
Net SQFT: 591 SF

Lake Louise/Upper Government Hill

2 Bedroom Duplex Units Type 2E

CONSULTANTS

U. S. COAST GUARD

FACILITIES ENGINEERING
BSU KODIAK

USCG, BSU KODIAK (FE)
PO BOX 19025
KODIAK, AK 99619

ISSUE

MARK	DATE	DESCRIPTION

A/E PROJECT NO:
CAD FILE NAME: Q23753A21
DESIGNED BY:
DRAWN BY: LAD
EDITED BY:
CHECKED BY:

SCALE: AS SHOWN PLOT SCALE:

SHEET TITLE

HOUSING FLOOR PLANS
BSU KODIAK
KODIAK ALASKA
GOVERNMENT HOUSING
ARCHITECTURAL
2 BR TYPE 2E

REVIEWED BY: REVIEWED BY: REVIEWED BY:
PROJECT ENG. BRANCH CHIEF

APPROVING OFFICER 08/01/2002 DATE

PROJECT NUMBER DRAWING NUMBER
23753

DISCIPLINE/SHT NO
A21

SHEET 21 OF 24