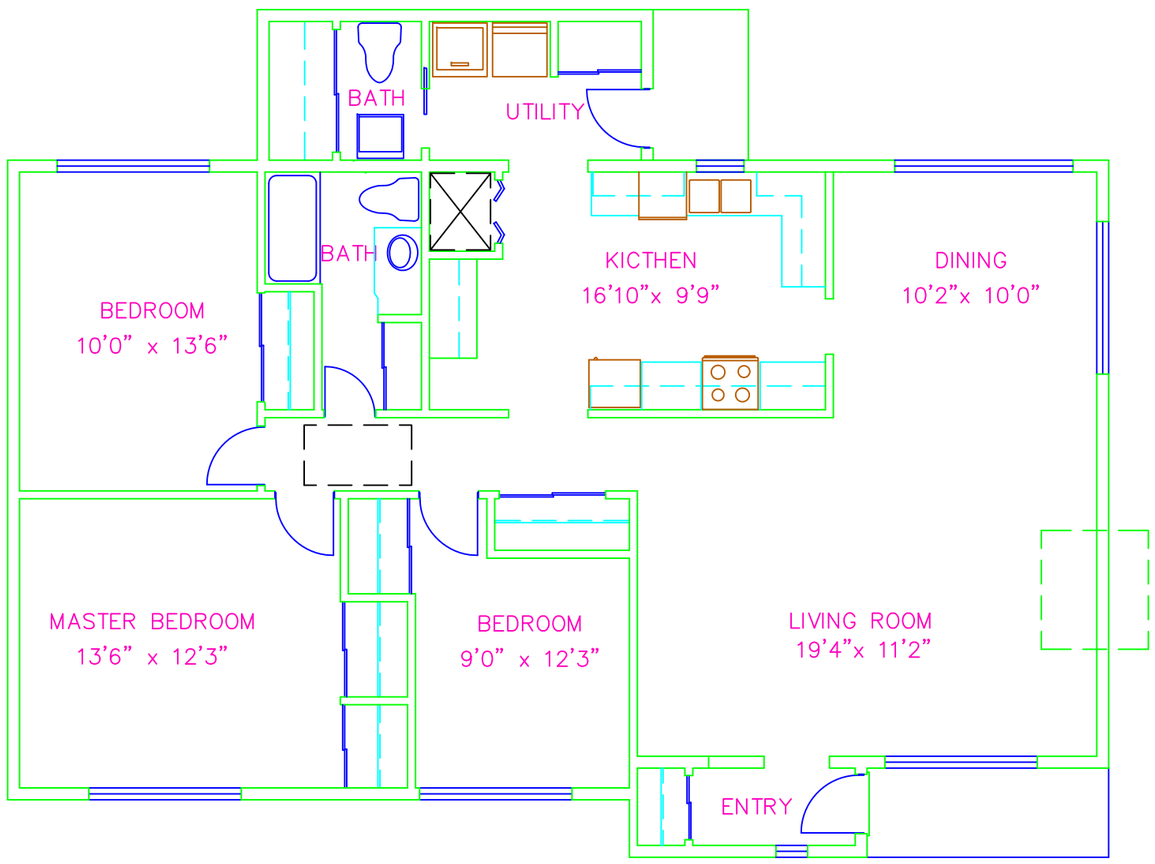

Lower Government Hill

2 BR Type 3

CONSULTANTS

U. S. COAST GUARD

FACILITIES ENGINEERING
BSU KODIAK

USCG, BSU KODIAK (FE)
PO BOX 19025
KODIAK, AK 99619

ISSUE

MARK	DATE	DESCRIPTION

A/E PROJECT NO:
CAD FILE NAME: Q23753A08
DESIGNED BY:
DRAWN BY: LAD
EDITED BY:
CHECKED BY:

SCALE: AS SHOWN PLOT SCALE:

SHEET TITLE

HOUSING FLOOR PLANS
BSU KODIAK

KODIAK ALASKA

GOVERNMENT HOUSING
ARCHITECTURAL
2 BR TYPE 3

REVIEWED BY:	REVIEWED BY:	REVIEWED BY:
PROJECT ENG.	BRANCH CHIEF	

APPROVING OFFICER — DATE: 03/25/2002

PROJECT NUMBER	DRAWING NUMBER
	23753
DISCIPLINE/SHT NO	
A08	SHEET 8 OF 24