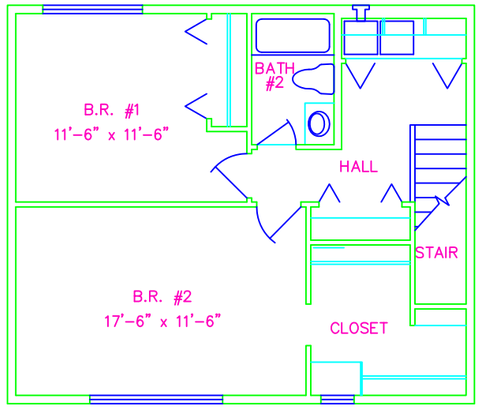

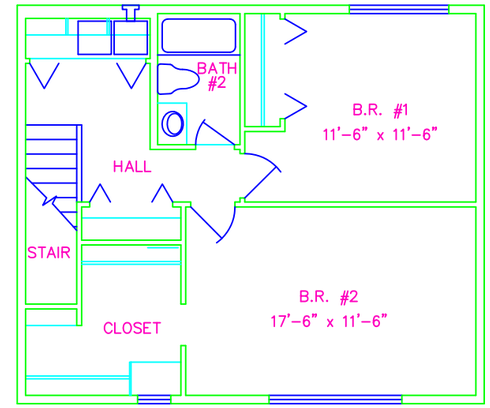

Second Floor
Net SQFT: 474 SF

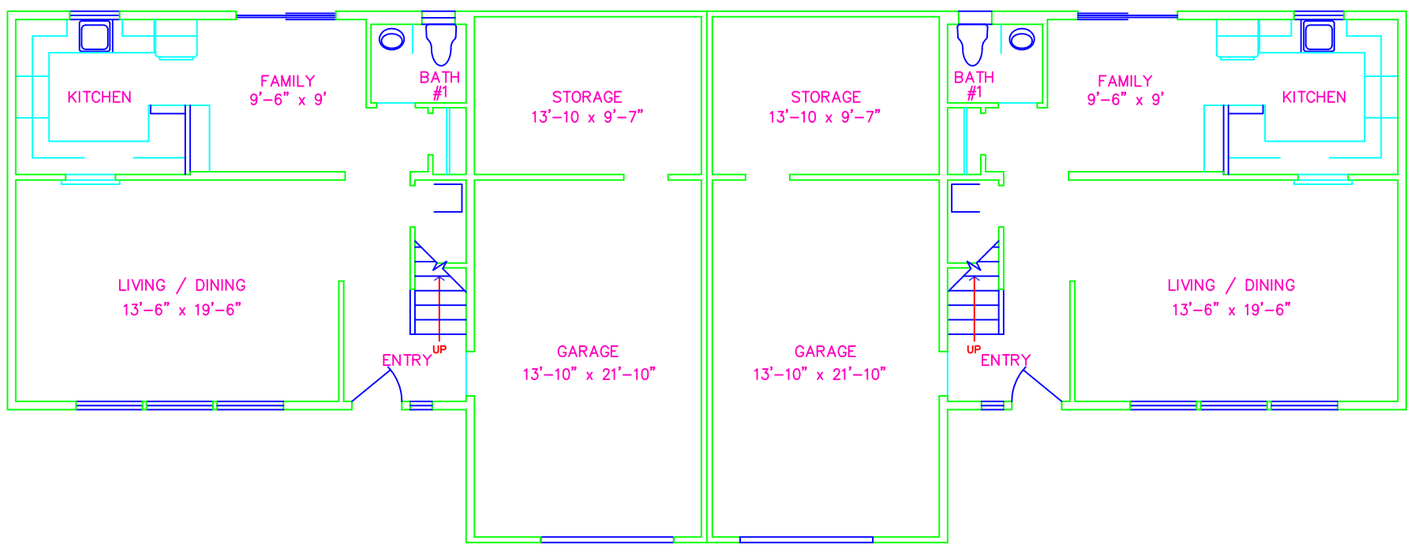

First Floor
Net SQFT: 531 SF

Lake Louise

2 Bedroom Duplex Units Type LL 2D

CONSULTANTS

U. S. COAST GUARD

FACILITIES ENGINEERING
BSUKODIAK

USCG, BSU KODIAK (FE)
PO BOX 19025
KODIAK, AK 99619

ISSUE

MARK	DATE	DESCRIPTION

A/E PROJECT NO:
CAD FILE NAME: Q23753A05
DESIGNED BY:
DRAWN BY: TCG
EDITED BY:
CHECKED BY:

SCALE: AS SHOWN PLOT SCALE:

SHEET TITLE

HOUSING FLOOR PLANS
BSU KODIAK
KODIAK ALASKA
GOVERNMENT HOUSING
ARCHITECTURAL
2 BR TYPE LL 2D

REVIEWED BY: REVIEWED BY: REVIEWED BY:
PROJECT ENG. BRANCH CHIEF

APPROVING OFFICER 03/25/2002 DATE

PROJECT NUMBER DRAWING NUMBER
23753

DISCIPLINE/SHT NO
A05 SHEET 5 OF 24