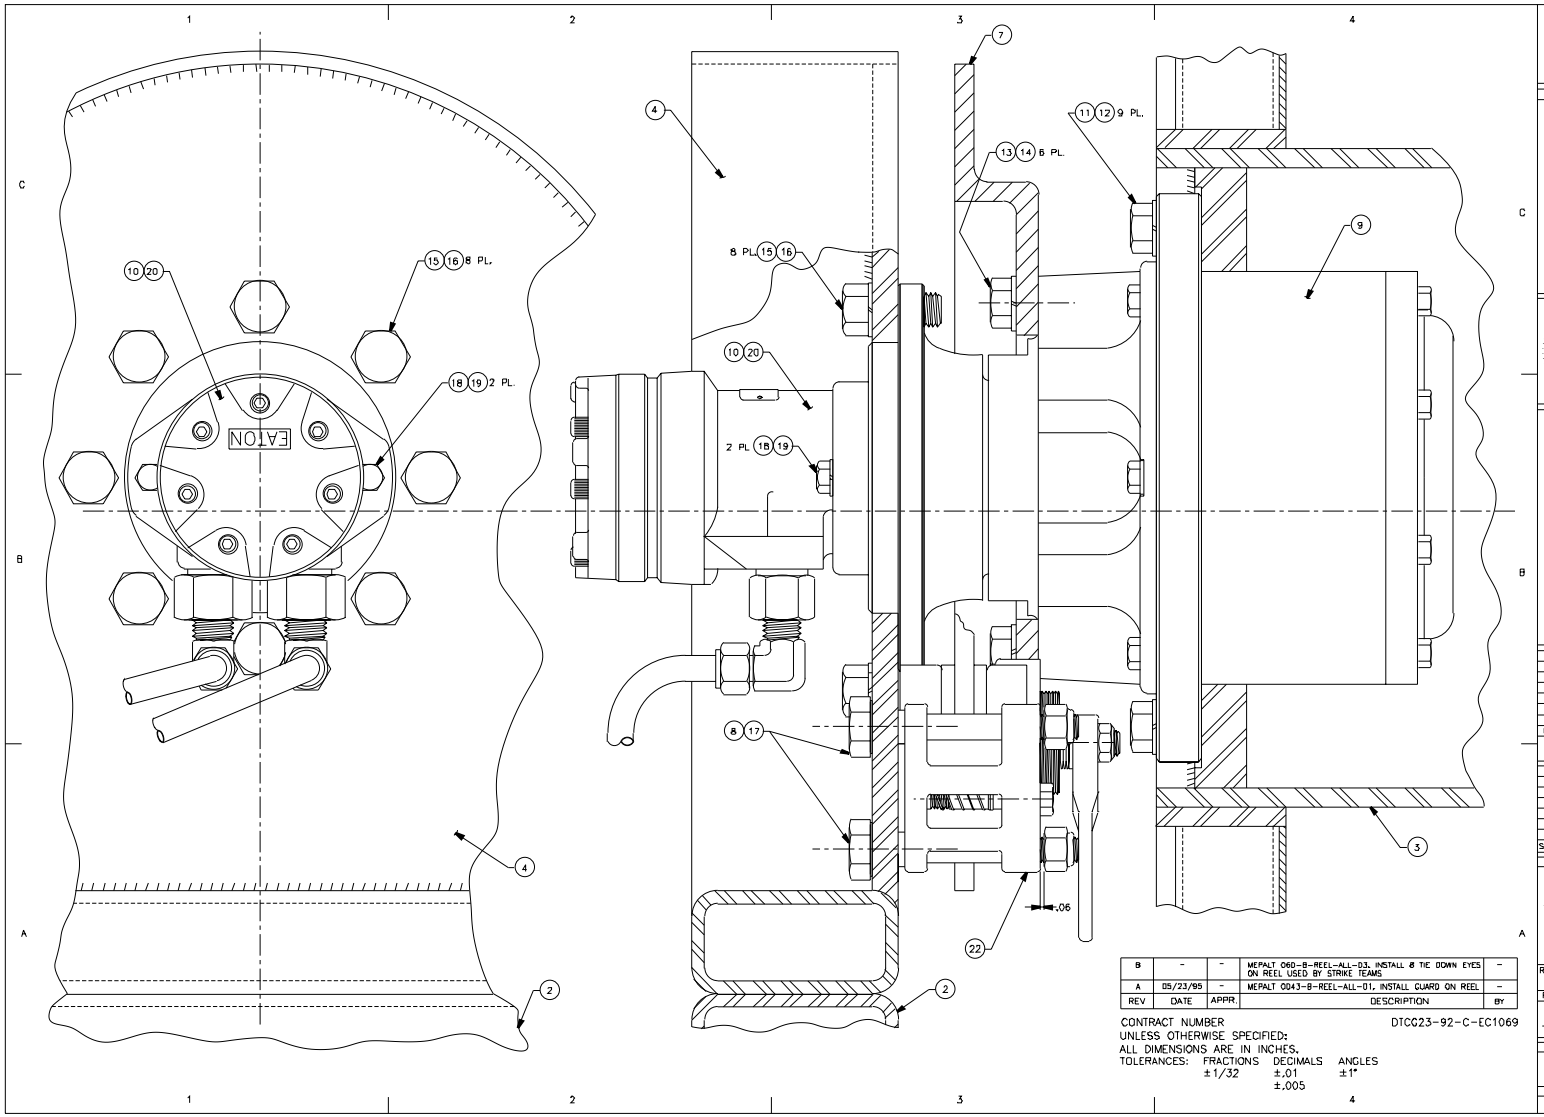

REV	DATE	APPR	DESCRIPTION	BY
B	-	-	MEPALT 060-B-REEL-ALL-03. INSTALL 8 TIE DOWN EYES ON REEL USED BY STRIKE TEAMS	-
A	05/23/95	-	MEPALT 0043-B-REEL-ALL-01. INSTALL GUARD ON REEL	-

CONTRACT NUMBER DTCG23-92-C-EC1069

UNLESS OTHERWISE SPECIFIED:
ALL DIMENSIONS ARE IN INCHES.

TOLERANCES:	FRACTIONS	DECIMALS	ANGLES
	±1/32	±.01	±1°
		±.005	

DICHROMA, INCORPORATED
ALEXANDRIA, VIRGINIA
(703) 921-1440

CONSULTANTS

U. S. COAST GUARD
CIVIL ENGINEERING
WASHINGTON, DC

USCG, COMDT G-SEC-2
2100 2ND STREET SW
WASHINGTON, DC 20593-0001

ISSUE		
01	07/17/01	LV
MARK	DATE	DESCRIPTION

A/E PROJECT NO 254
CAD FILE NAME Z172310002
DESIGNED BY: RMS
DRAWN BY JO
EDITED BY.
CHECKED BY: RMS

SCALE: FULL PLOT SCALE

SHEET TITLE

G-SEC-2C
WASHINGTON DC

WINCH ASSEMBLY

REVIEWED BY: REVIEWED BY. REVIEWED BY:

PROJECT ENG. BRANCH CHIEF G-ECV-3D

CHIEF, CIVIL ENG DATE

PROJECT NUMBER DRAWING NUMBER
172310

DSCPLINE/SHT NO
98-

SHEET 2 OF 5