IRON LIGHT HOUSE,

ATCHAFALAYA BAY, LA.

Plate 29.

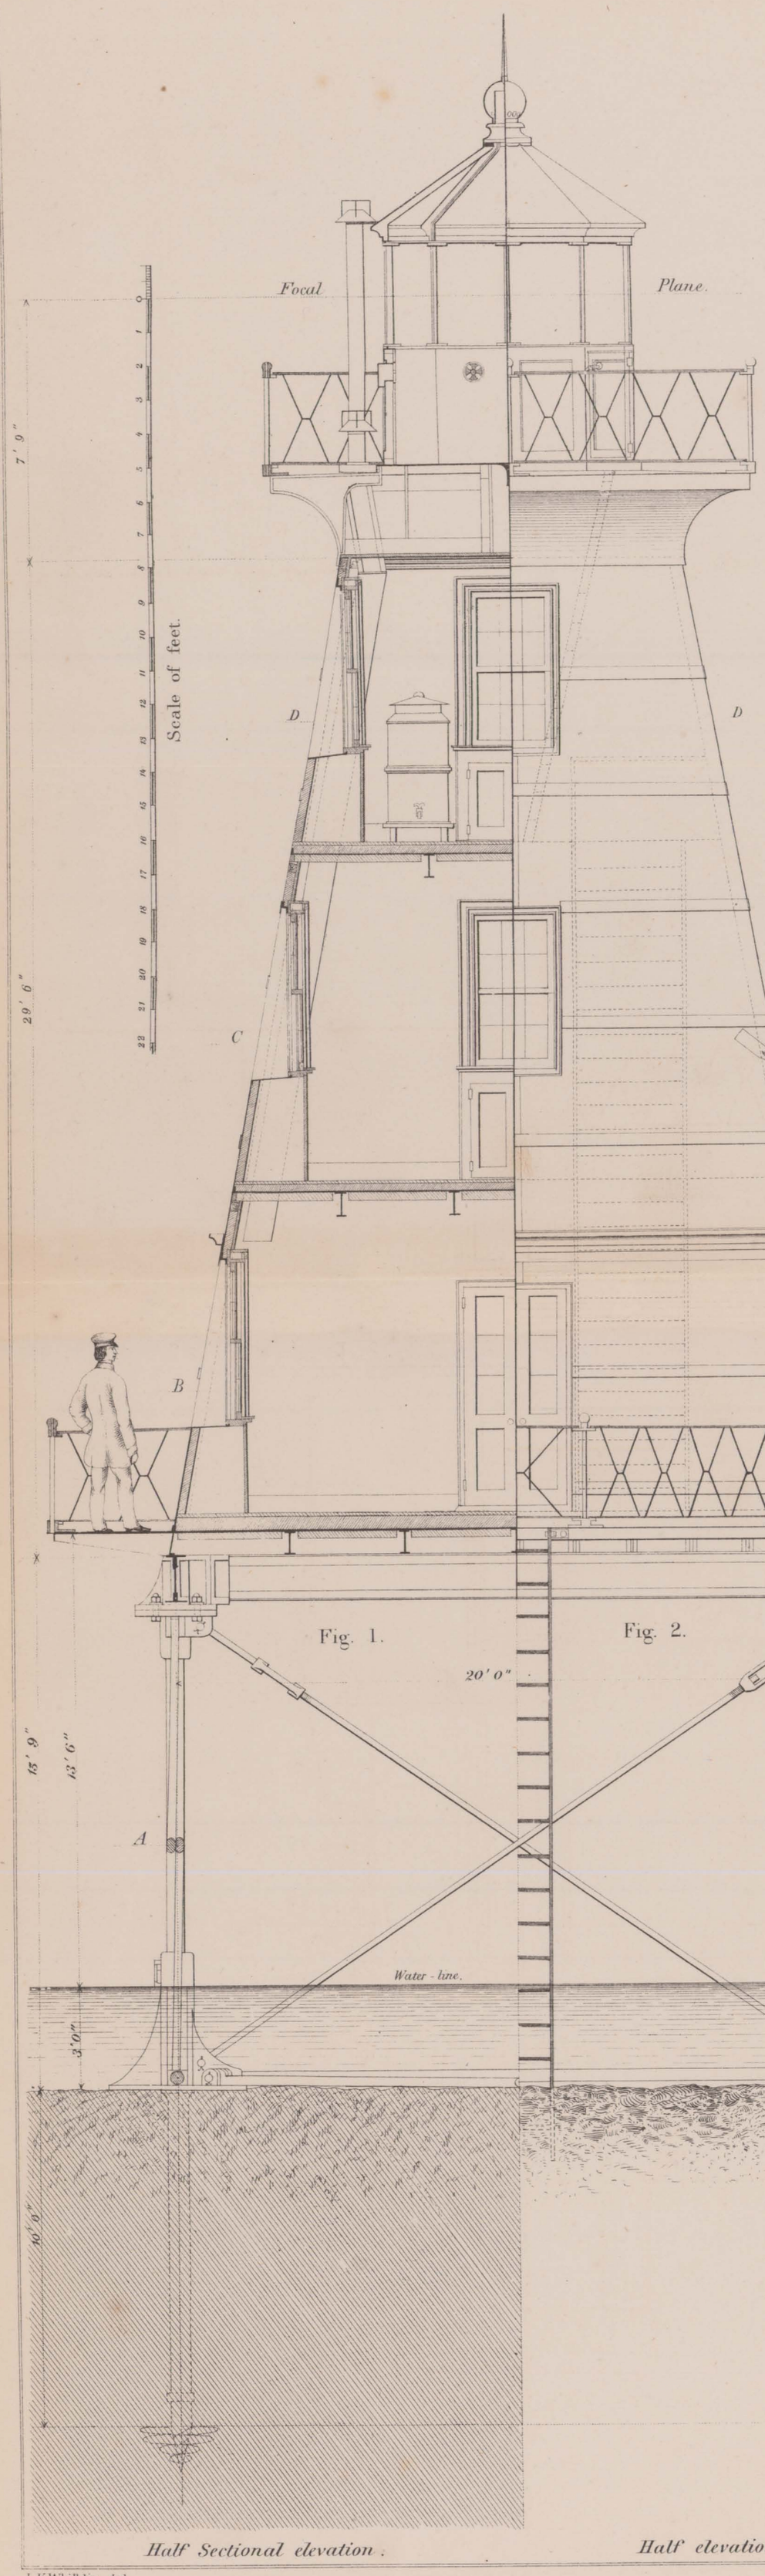

Fig. 1.

Fig. 2.

Half Sectional elevation.

Half elevation.

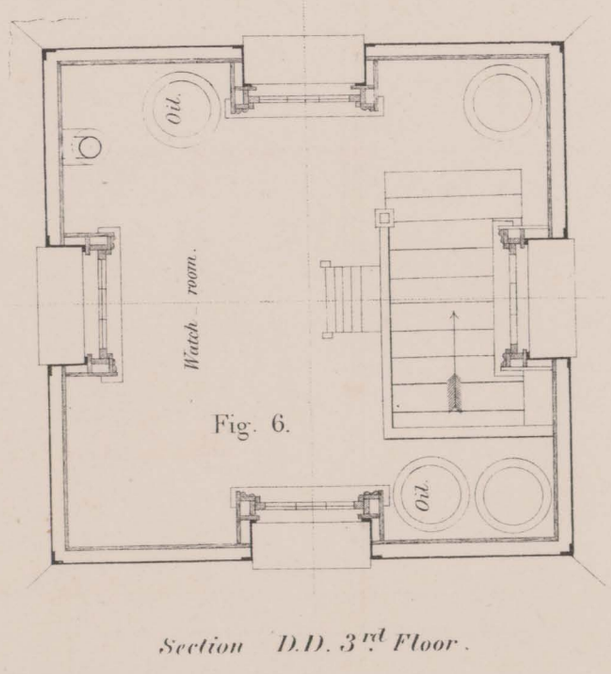

Fig. 6.

Section D.D. 3rd Floor.

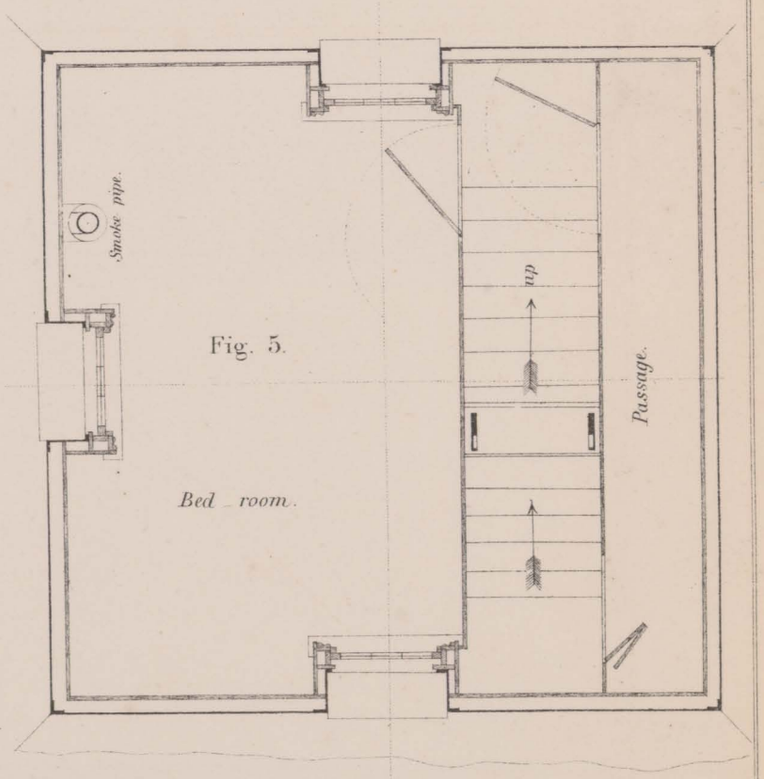

Fig. 5.

Section C.C. 2d Floor.

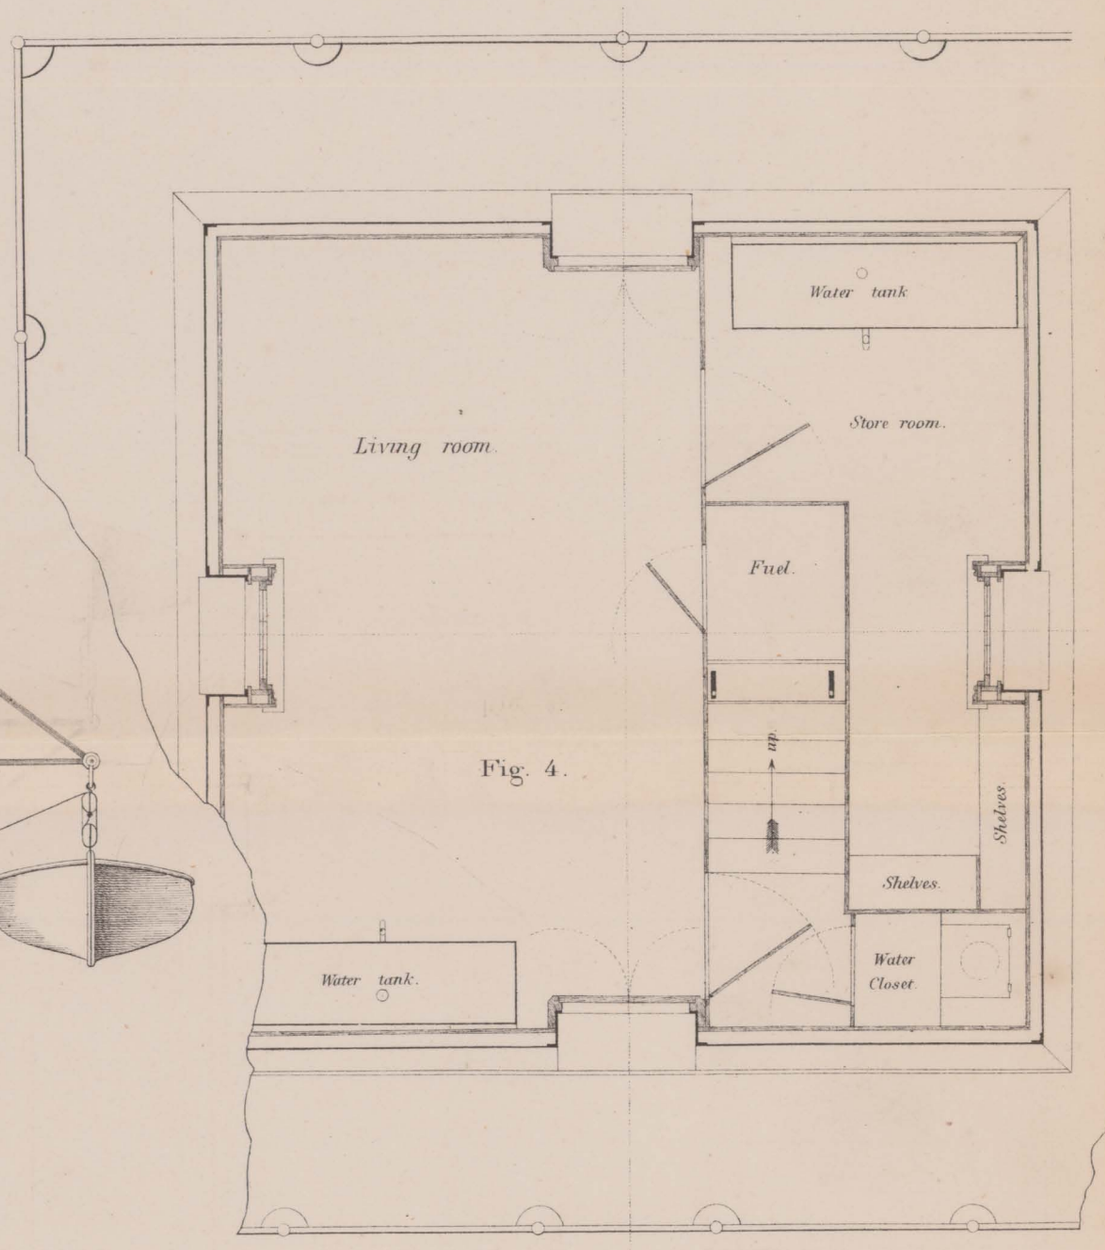

Fig. 4.

Section B.B. Plan of 1st Floor.

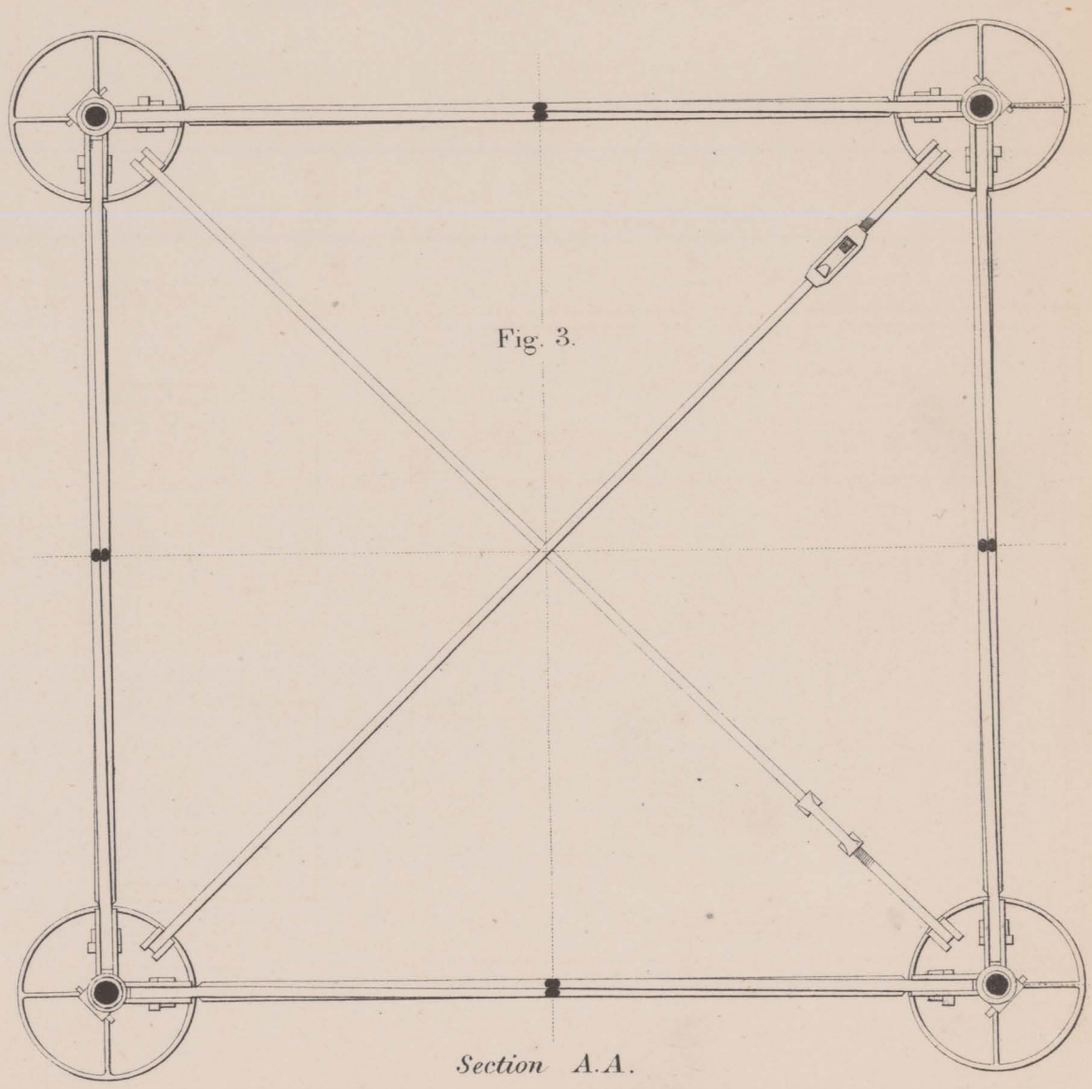

Fig. 3.

Section A.A.

J. K. Whilldin, del.

J. Bien lith.

Plate 29.