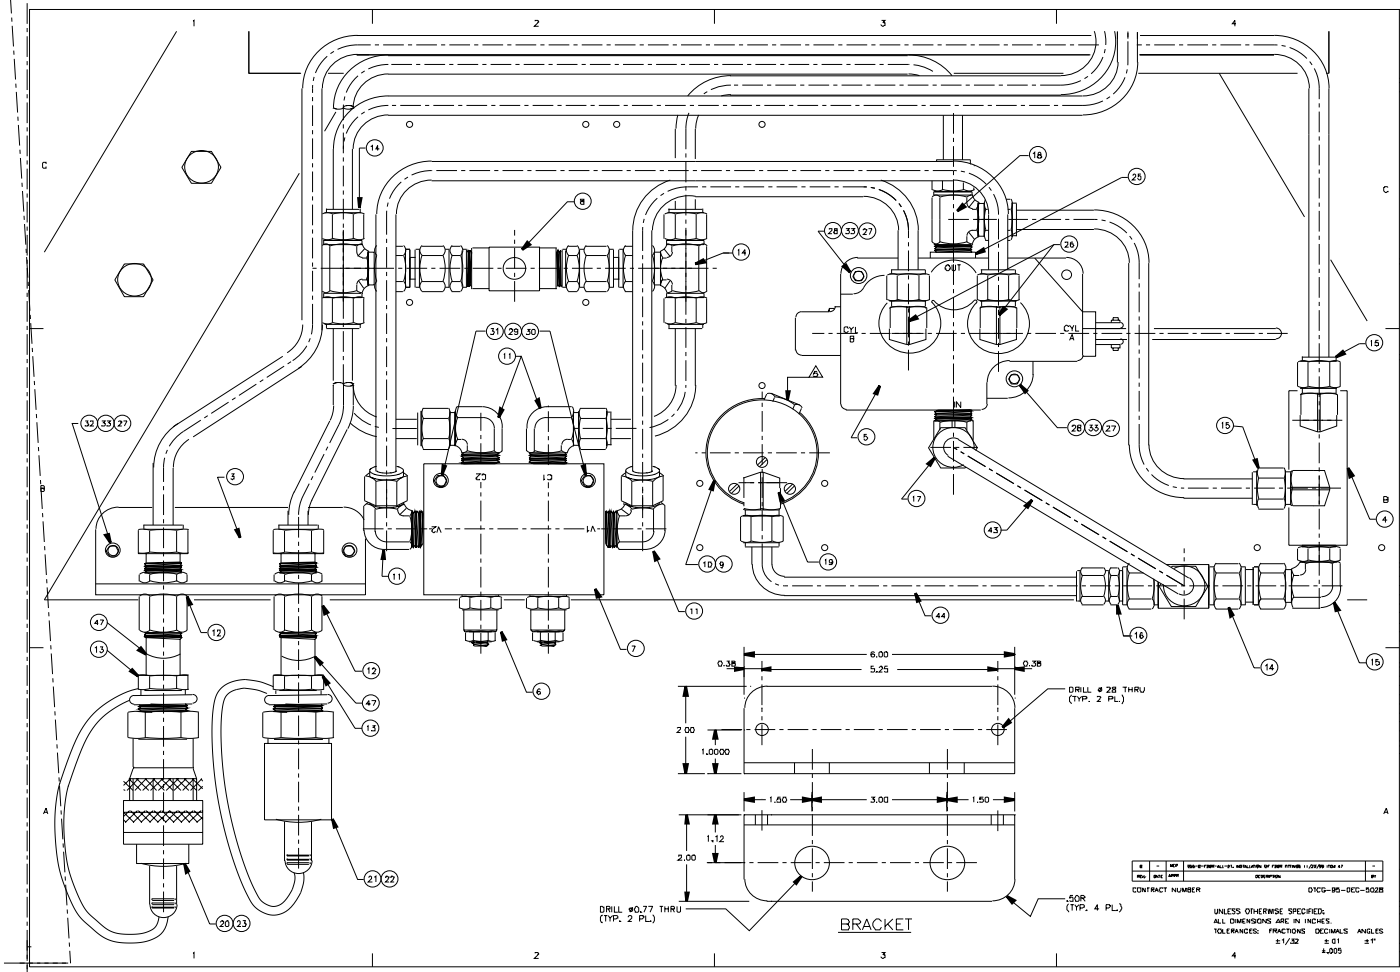

REV	DATE	APPR	DESCRIPTION	BY
0	-	MCP	1996-01-F2001-ALL-01, INSTALLATION OF FIBER FITTINGS 11/29/99 FOM 47	-

CONTRACT NUMBER 01CG-95-DEC-5028

UNLESS OTHERWISE SPECIFIED:
ALL DIMENSIONS ARE IN INCHES.
TOLERANCES: FRACTIONS ±1/32 DECIMALS ±.01 ±.005 ANGLES ±1°

DICHROMA, INCORPORATED
ALEXANDRIA, VIRGINIA
(703) 921-1440

CONSULTANTS

U. S. COAST GUARD
CIVIL ENGINEERING
WASHINGTON, DC

USCG. COMDT G-SEC-2
2100 2ND STREET SW
WASHINGTON, DC 20593-0001

ISSUE

MARK	DATE	DESCRIPTION
01	06/01/01	LV

A/E PROJECT NO: 236
CAD FILE NAME: 21725FSR0103003
DESIGNED BY: RMS
DRAWN BY: JGD
EDITED BY:
CHECKED BY: AJC

SCALE: FULL PLOT SCALE:

SHEET TITLE
FAST SWEEP
G-SEC-2C
WASHINGTON DC

HYDRAULIC SYSTEM ASSY.

REVIEWED BY:	REVIEWED BY:	REVIEWED BY:
PROJECT ENG	BRANCH CHIEF	G-SEC-2
CHIEF, CIVIL ENG		DATE

PROJECT NUMBER	DRAWING NUMBER
98-	1725FSR1003
DISCIPLINE/SHT NO	SHEET 3 OF 3