NOTES:

1. APPLICABLE STANDARDS/SPECIFICATIONS
   A. DOD-STD-00100D (AR)
   B. MIL-T-31000
2. MATERIAL
   ALUMINUM SHEET
   6061-T6
   .190 THICK
3. BREAK ALL CORNERS AND SHARP EDGES

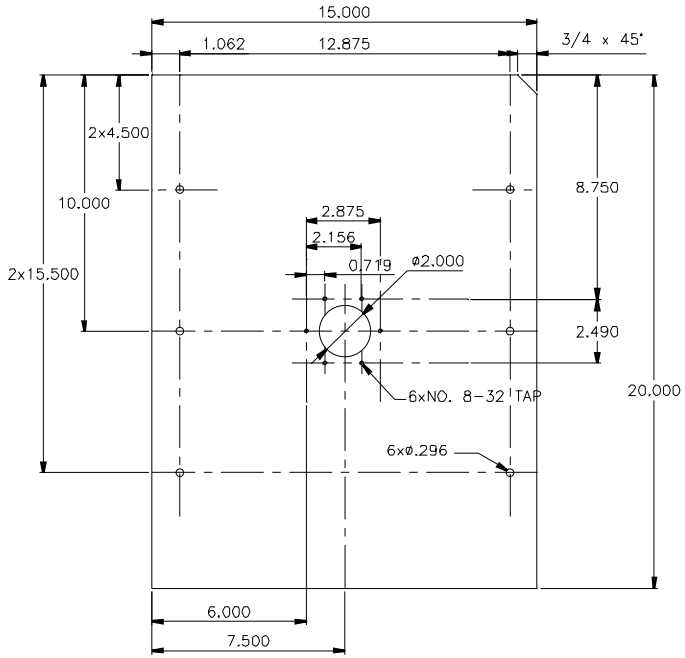

CONTRACT NO.DTCG23-91-C-EC1071
UNLESS OTHERWISE SPECIFIED:
ALL DIMENSIONS ARE IN INCHES
TOLERANCES: DIM. XX±.03 XXX±.010
ANG.

DICHROMA, INCORPORATED
ALEXANDRIA, VIRGINIA
(703) 921-1440

CONSULTANTS

U. S. COAST GUARD
CIVIL ENGINEERING
WASHINGTON, DC

USCG. COMDT G-SEC-2
2100 2ND STREET SW
WASHINGTON, DC 20593-0001

ISSUE		
D1	07/17/01	LV
MARK	DATE	DESCRIPTION

A/E PROJECT NO. 254
CAD FILE NAME: Z17670D01
DESIGNED BY: M.P.C.
DRAWN BY: PAT
EDITED BY:
CHECKED BY

SCALE: 1/2" = 1'-0" PLOT SCALE.

SHEET TITLE

G-SEC-2C
WASHINGTON DC

COVER, RESERVOIR

REVIEWED BY	REVIEWED BY:	REVIEWED BY:
PROJECT ENG.	BRANCH CHIEF	G-ECV-30

CHIEF, CIVIL ENG — DATE 01/21/92

PROJECT NUMBER	DRAWING NUMBER
	17670
DISCIPLINE/SHT NO	
98-	SHEET 1 OF 1