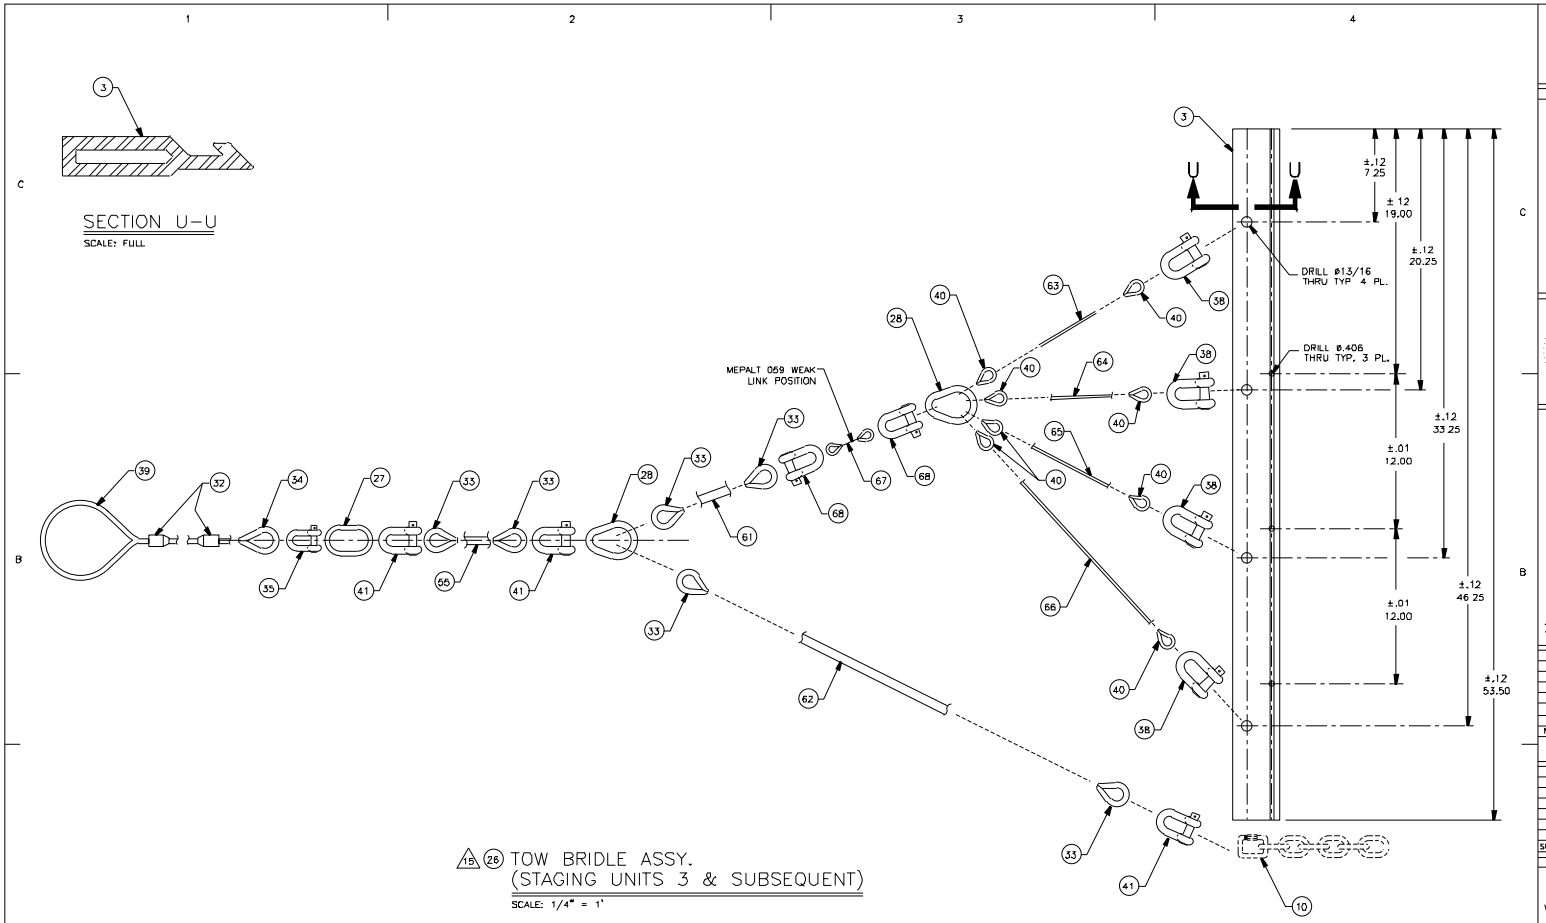


| REV. | DATE | APPR. | DESCRIPTION | BY |
|---|---|---|---|---|
| A | 12/01/97 | - | MEPALT 059-B-REEL-ALL-04 WEAK LINK INSTALLATION | - |

CONTRACT NUMBER DTCG23-92-C-EC1069

UNLESS OTHERWISE SPECIFIED:
ALL DIMENSIONS ARE IN INCHES.

| TOLERANCES: | FRACTIONS | DECIMALS | ANGLES |
|---|---|---|---|
| | ±1/32 | ±.01 | ±1° |
| | | ±.005 | |

DICHROMA, INCORPORATED
ALEXANDRIA, VIRGINIA
(703) 921-1440

CONSULTANTS

U. S. COAST GUARD
CIVIL ENGINEERING
WASHINGTON, DC

USCG. COMDT G-SEC-2
2100 2ND STREET SW
WASHINGTON, DC 20593-0001

| MARK | DATE | DESCRIPTION |
|---|---|---|
| 01 | 07/17/01 | LV |

A/E PROJECT NO: 254
CAD FILE NAME: 2172300D06
DESIGNED BY: RJL
DRAWN BY: JD
EDITED BY:
CHECKED BY: RMS

SCALE AS NOTED PLOT SCALE:

SHEET TITLE

G-SEC-2C
WASHINGTON DC

OIL CONT. BOOM ASS'Y

REVIEWED BY: REVIEWED BY: REVIEWED BY

PROJECT ENG. BRANCH CHIEF G-ECV-3D

CHIEF, CIVIL ENG DATE

PROJECT NUMBER DRAWING NUMBER
172300

DISCIPLINE/SHT NO
98-

SHEET 6 OF 6