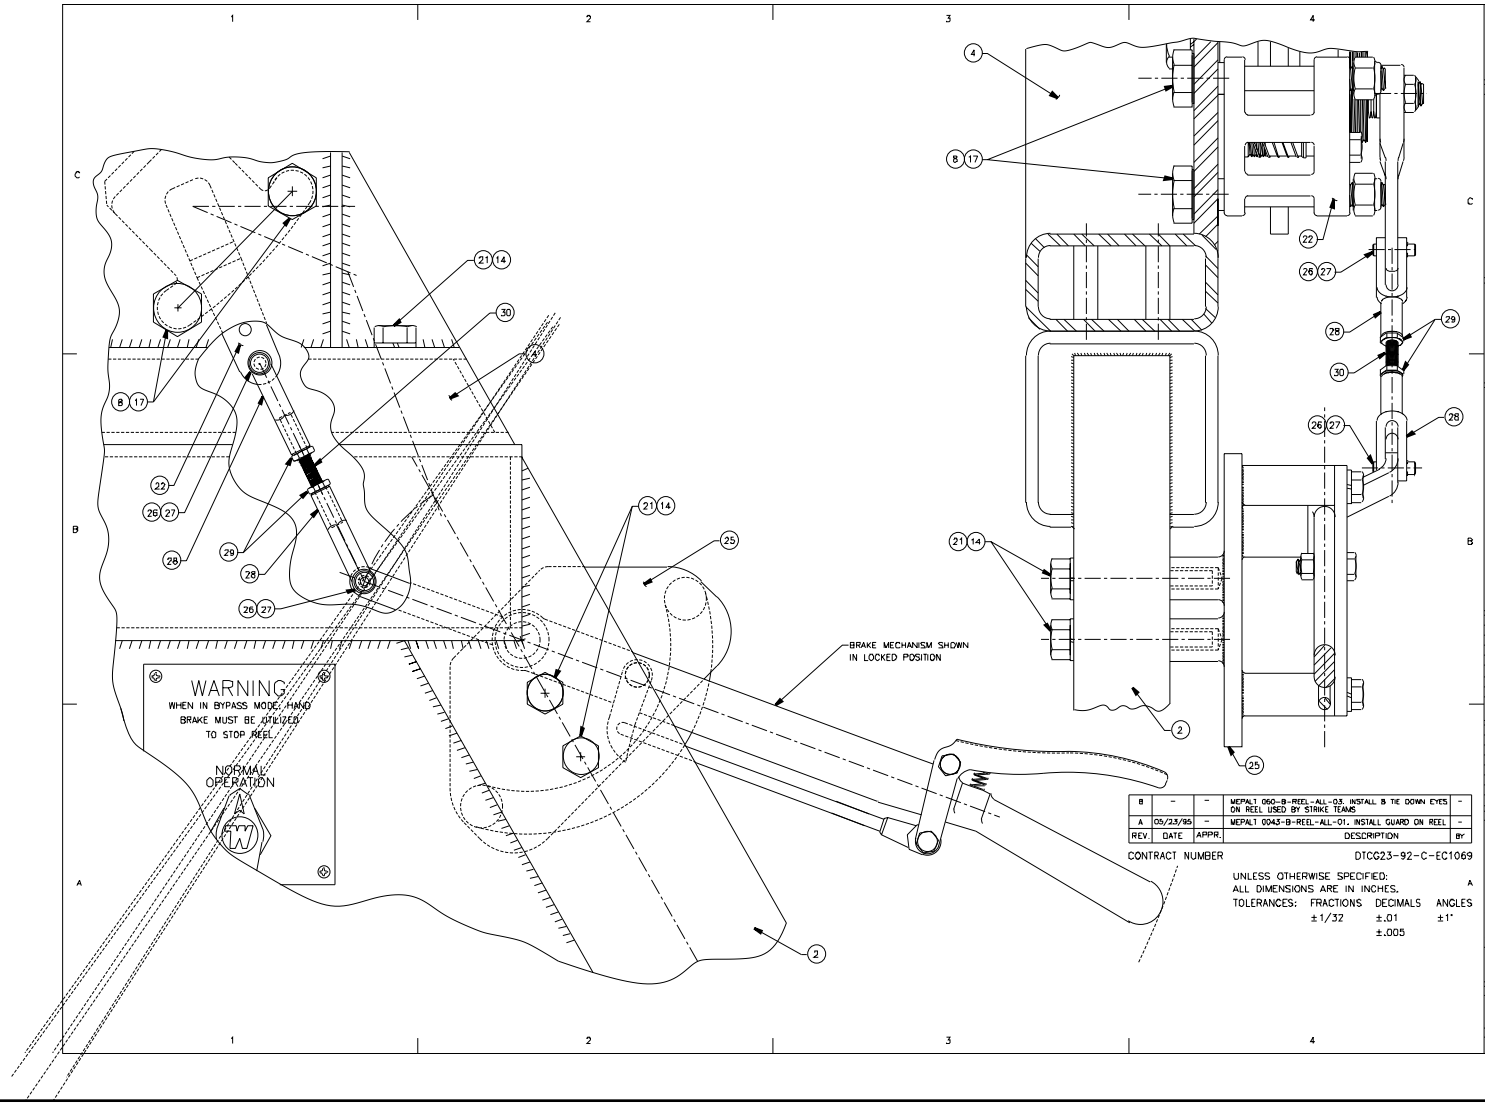

REV.	DATE	APPR.	DESCRIPTION	BY
B	–	–	MEPALT 060-B-REEL-ALL-03. INSTALL 8 TIE DOWN EYES ON REEL USED BY STRIKE TEAMS	–
A	05/23/95	–	MEPALT 0043-B-REEL-ALL-01. INSTALL GUARD ON REEL	–

CONTRACT NUMBER DTCG23-92-C-EC1069

UNLESS OTHERWISE SPECIFIED:
ALL DIMENSIONS ARE IN INCHES.
TOLERANCES: FRACTIONS ±1/32 DECIMALS ±.01 ±.005 ANGLES ±1°

DICHROMA, INCORPORATED
ALEXANDRIA, VIRGINIA
(703) 821-1440

CONSULTANTS

U. S. COAST GUARD
CIVIL ENGINEERING
WASHINGTON, DC

USCG. COMDT G-SEC-2
2100 2ND STREET SW
WASHINGTON, DC 20593-0001

ISSUE		
G1	07/17/01	LV
MARK	DATE	DESCRIPTION

A/E PROJECT NO: 254
CAD FILE NAME: 2172310D04
DESIGNED BY: RWS
DRAWN BY: JO
EDITED BY:
CHECKED BY: RWS

SCALE FULL PLOT SCALE:

SHEET TITLE

G-SEC-2C
WASHINGTON DC

WINCH ASSEMBLY

REVIEWED BY: REVIEWED BY: REVIEWED BY
PROJECT ENG. BRANCH CHIEF G-ECV-3D
CHIEF, CIVIL ENG DATE

PROJECT NUMBER DRAWING NUMBER
172310

DISCIPLINE/SHT NO
98– SHEET 4 OF 5