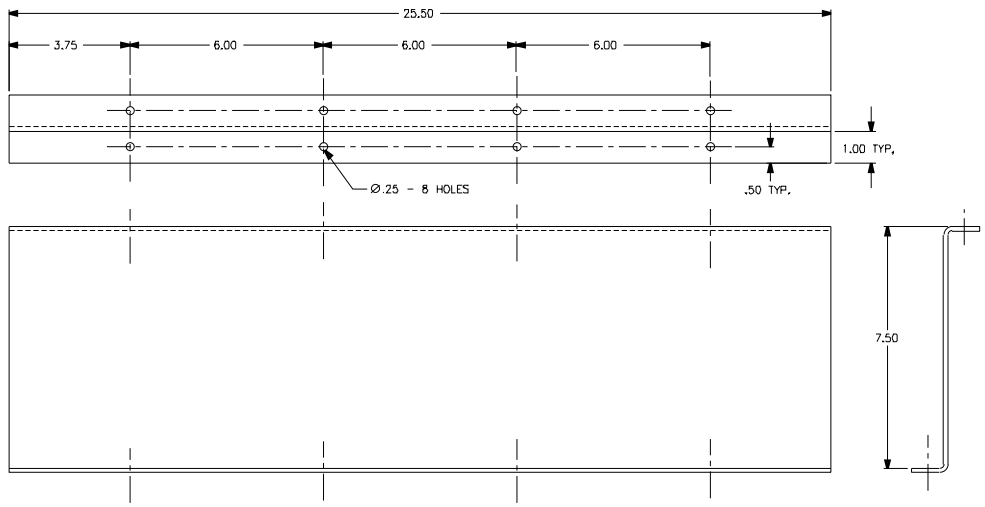

2. REMOVE ALL BURRS AND SHARP EDGES
1. MATERIAL - ALUMINUM SHEET - .125 THICK
PER 5052-H32

CONTRACT NUMBER DTCG23-91-C-EC10&7

TOLERANCES UNLESS OTHERWISE SPECIFIED:
.X ±12° .XXX ±.005"
.XX ±.016" .XXXX ±.0005"
ANGLES ±5°
RADII ±.03"
FINISH 125 RMS

DICHROMA, INCORPORATED
ALEXANDRIA, VIRGINIA
(703) 921-1440

CONSULTANTS

U. S. COAST GUARD
CIVIL ENGINEERING
WASHINGTON, DC

USCG COMDT G-SEC-2
2100 2ND STREET SW
WASHINGTON, DC 20593-0001

ISSUE

MARK	DATE	DESCRIPTION
01	06/01/01	LV

A/E PROJECT NO: 236
CAD FILE NAME 2171557D01
DESIGNED BY: DAE
DRAWN BY: DAE
EDITED BY: LV
CHECKED BY: LMB

SCALE: 1/2"=1'-0" PLOT SCALE:

SHEET TITLE

CONTROL STAND
G-SEC-2C
WASHINGTON DC

COVER - GAUGE PANEL

REVIEWED BY:	REVIEWED BY:	REVIEWED BY:
JM		
PROJECT ENG.	BRANCH CHIEF	G-SEC-2
CHIEF, CIVIL ENG		09/17/92 DATE

PROJECT NUMBER	DRAWING NUMBER
98-	171 557
DISCIPLINE/SHT NO	SHEET 1 OF 1