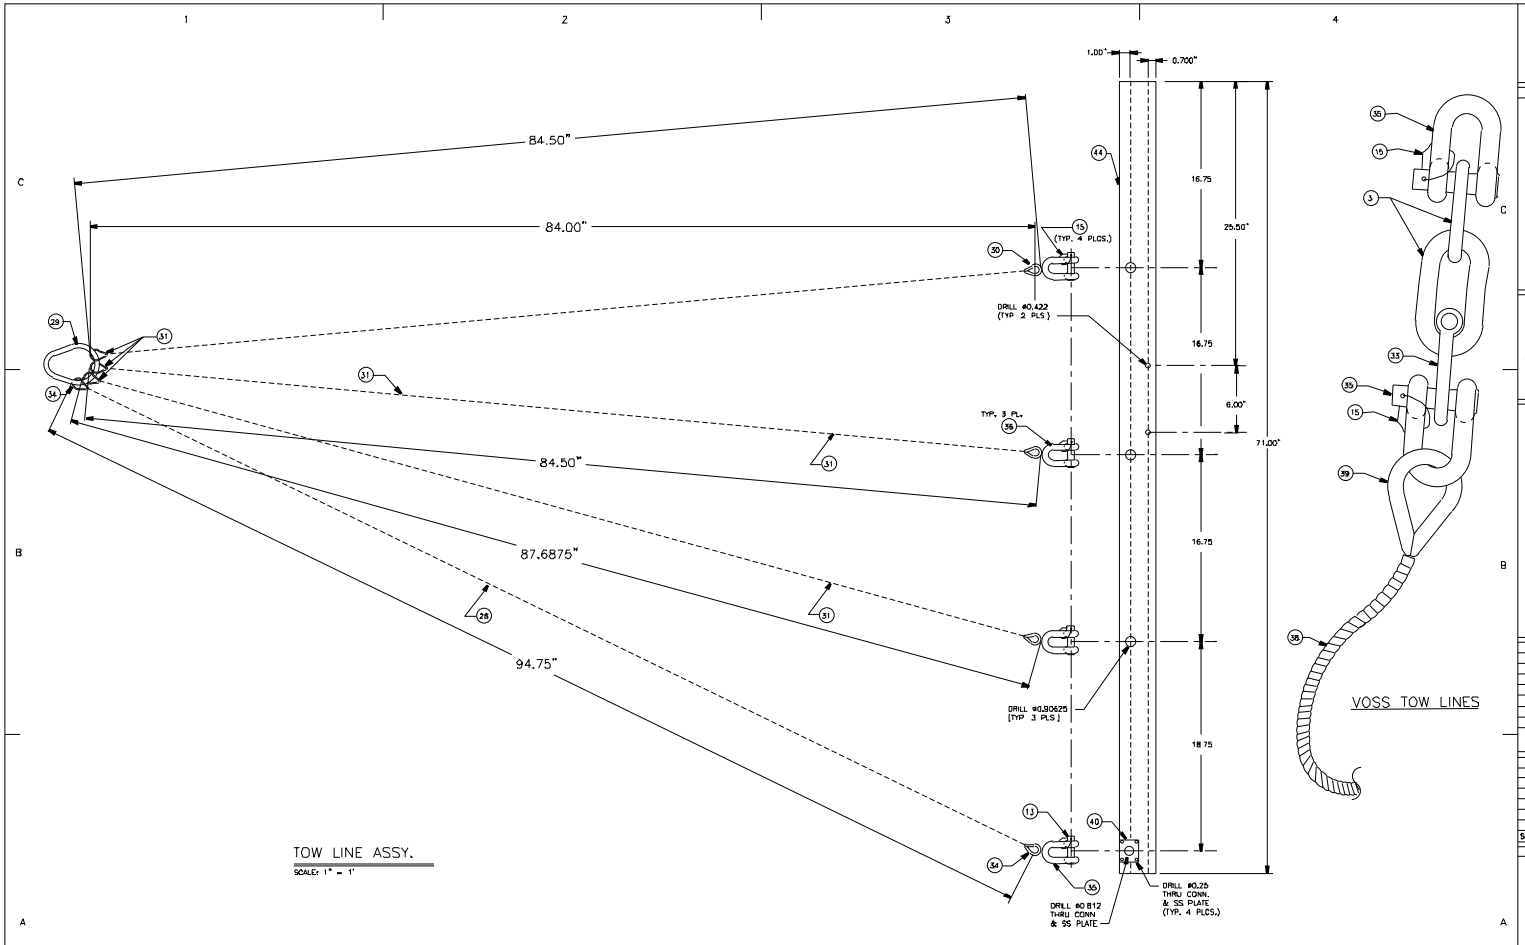

TOW LINE ASSY.

SCALE: 1" = 1'

REV	DATE	APPR.	DESCRIPTION	BY
C	6/13	AJC	GENERAL REVISIONS	DMW
B	5/96	AJC	MOVED VOSS TOW LINE	DMW
A	5/96	AJC	REVISED TAG NUMBERS	DMW

CONTRACT NUMBER DTCG-95-DEC-5028

UNLESS OTHERWISE SPECIFIED
ALL DIMENSIONS ARE IN INCHES
TOLERANCES FRACTIONS ±1/32 DECIMALS ±.005 ANGLES ±1°

DICHROMA, INCORPORATED
ALEXANDRIA, VIRGINIA
(703) 921-1440

CONSULTANTS

U. S. COAST GUARD
CIVIL ENGINEERING
WASHINGTON, DC

USCG. COMDT G-SEC-2
2100 2ND STREET SW
WASHINGTON, DC 20593-0001

ISSUE		
01	06/01/01	LV
MARK	DATE	DESCRIPTION

A/E PROJECT NO: 236
CAD FILE NAME: 21725FSB015005
DESIGNED BY: RJL
DRAWN BY: DMW
EDITED BY:
CHECKED BY: AJC

SCALE: PLOT SCALE:

SHEET TITLE

G-SEC-2C
WASHINGTON DC

FAST SWEEP BOOM ASSY.

REVIEWED BY: RJL | REVIEWED BY: | REVIEWED BY:
PROJECT ENG. | BRANCH CHIEF | G-SEC-2
CHIEF, CIVIL ENG | 01/01/96 DATE

PROJECT NUMBER	DRAWING NUMBER
98-	1725-FSB015
DISCIPLINE/SHT NO	SHEET 5 OF 5