NOTES:-

1. APPLICABLE STANDARDS/SPECIFICATIONS:
   A. DOD-STD-00100D(AR)
   B. MIL-T-31000 (1)

LIST OF MATERIALS				
ITEM NO.	NO. REQD.	DESCRIPTION	PART NO.	COMPANY
1	1	PLATE,CABLE MOUNT	17672	
2	1	VERNIER CABLE	M5743-39" LG	MORSE CONTROLS
3	1	BLOCK, CABLE MOUNT	17673	
4	1	5/16-18x1 1/2 LG		HEX. HD. SCR.
5	1	HYD. TUB'G SPACER	50x049 WALLx1.0 LG	
6	1	VERNIOR HD. ASS'Y	C307941	MORSE CONTROLS

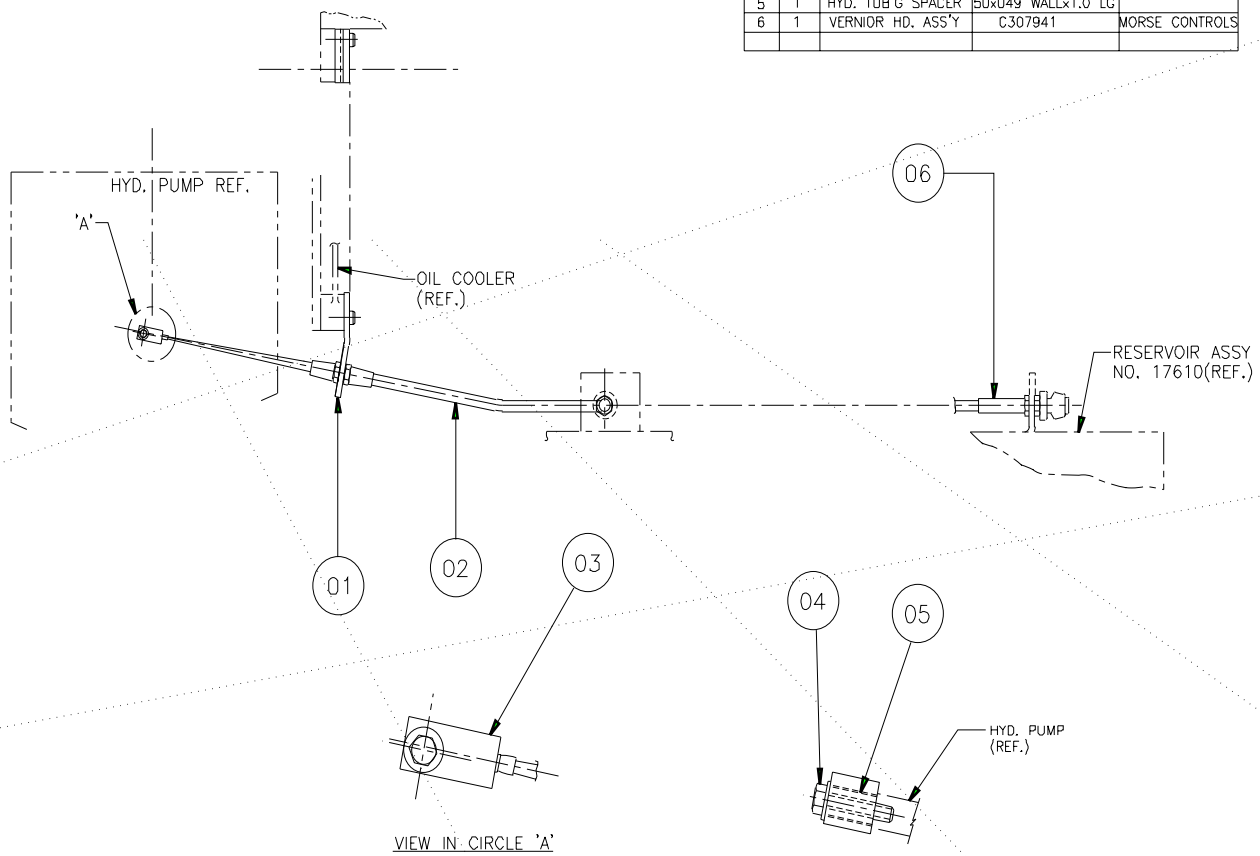

CONTRACT NO.DTCG23-91-C-EC1071

UNLESS OTHERWISE SPECIFIED:
ALL DIMENSIONS ARE IN INCHES,
TOLERANCES: DIM. XX±.03
ANG.

DICHROMA, INCORPORATED
ALEXANDRIA, VIRGINIA
(703) 921-1440

CONSULTANTS

U. S. COAST GUARD
CIVIL ENGINEERING
WASHINGTON, DC

USCG. CDMDT G-SEC-2
2100 2ND STREET SW
WASHINGTON, DC 20593-0001

ISSUE		
01	07/17/01	LV
MARK	DATE	DESCRIPTION

A/E PROJECT NO: 254
CAD FILE NAME: Z17612001
DESIGNED BY: M.P.C.
DRAWN BY: JLB
EDITED BY:
CHECKED BY:

SCALE: 1/2" = 1'-0" PLOT SCALE:

SHEET TITLE

G-SEC-2C
WASHINGTON DC

CABLE FLOW CTRL ASS'Y

REVIEWED BY | REVIEWED BY: | REVIEWED BY
PROJECT ENG. | BRANCH CHIEF | G-ECV-3D
CHIEF, CIVIL ENG | DATE

PROJECT NUMBER | DRAWING NUMBER
17612

DISCIPLINE/SHT NO
98-

SHEET 1 OF 1