NOTES:

1. APPLICABLE STANDARDS/SPECIFICATIONS:
   A. DOD-STD-00100D (AR)
   B. MIL-T-31000 (1)

2. X SYMBOL MEANS AMOUNT OF TIMES OR PLACES USED.

LIST OF MATERIALS

ITEM NO.	NO. REQD.	DESCRIPTION	PART NO.	COMPANY
1	1	1/2 MASTERLINK OBLONG TYPE 304 S/S	OM550	LETLELLIER
2	2	3/8 6 x 25 WIRE ROPE TYPE 304 S/S	40" LG. EA.	
3	4	3/8 THIMBLE TYPE 304 S/S	HEAVY DUTY	KULKONI
4	2	1/2 SAFETY ANCHOR SHACKLETYPE 304 S/S		KULKONI
5	4	3/8 SLEEVE TYPE 304 S/S	060510328O	ESCO

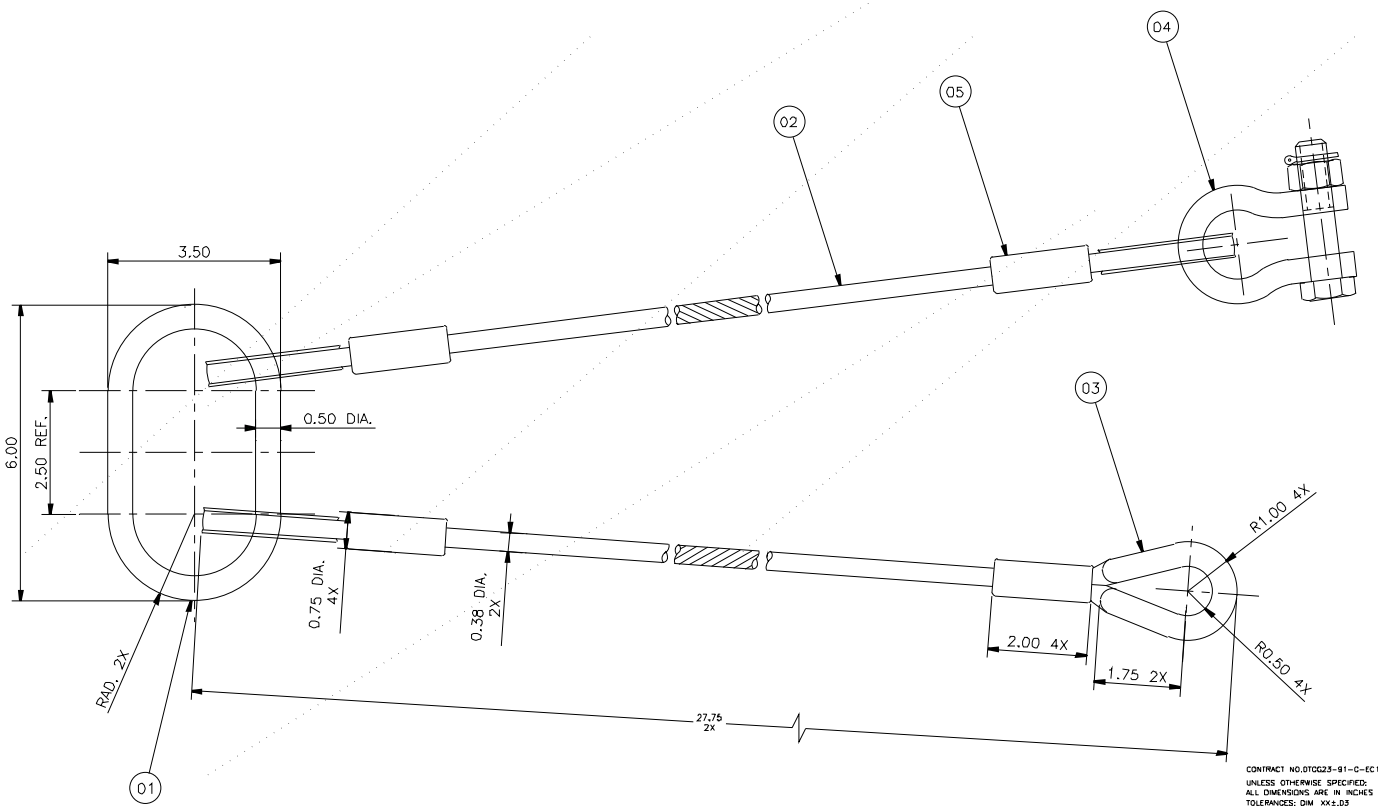

CONTRACT NO.DTCG23-91-C-EC1071

UNLESS OTHERWISE SPECIFIED:
ALL DIMENSIONS ARE IN INCHES
TOLERANCES: DIM XX±.03
ANG

DICHROMA, INCORPORATED
ALEXANDRIA, VIRGINIA
(703) 921-1440

CONSULTANTS

U. S. COAST GUARD
CIVIL ENGINEERING
WASHINGTON, DC

USCG. COMDT G-SEC-2
2100 2ND STREET SW
WASHINGTON, DC 20593-0001

ISSUE

MARK	DATE	DESCRIPTION
01	07/17/01	LV

A/E PROJECT NO 254
CAD FILE NAME: 217614001
DESIGNED BY M.P.C.
DRAWN BY: J.M.
EDITED BY:
CHECKED BY:

SCALE: 1" = 1'-0" PLOT SCALE:

SHEET TITLE

G-SEC-2C
WASHINGTON DC

SLING ASS'Y-HYD PUMP

REVIEWED BY: REVIEWED BY: REVIEWED BY:

PROJECT ENG. BRANCH CHIEF G-ECV-3D

CHIEF, CIVIL ENG DATE

PROJECT NUMBER DRAWING NUMBER
17614

DISCIPLINE/SHT NO
98-

SHEET 1 OF 1