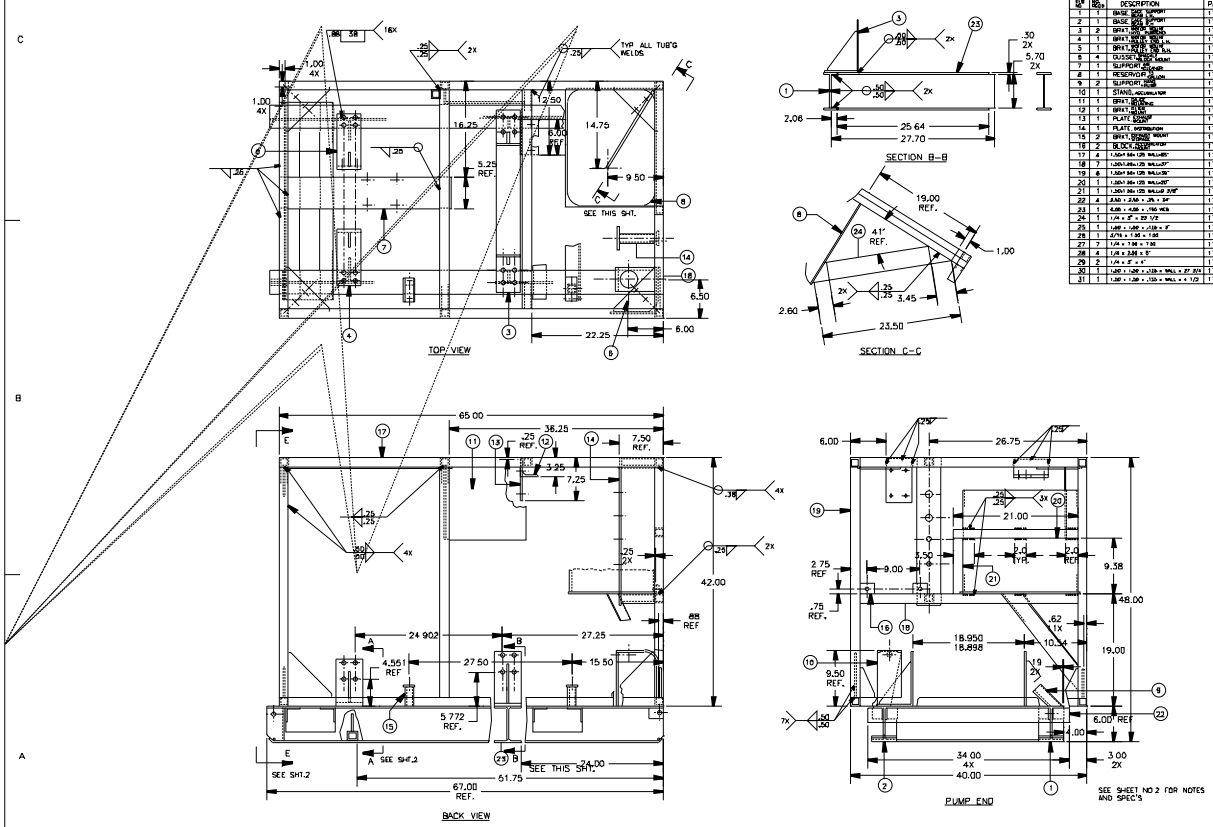

LIST OF MATERIALS				
ITEM NO.	NO. REQ'D	DESCRIPTION	PART NO.	MATERIAL
1	1	BASE, [illegible]	17651-1	
2	1	BASE, [illegible]	17651-2	
3	2	BRKT, [illegible]	17653	
4	1	BRKT, [illegible]	17654-1	
5	1	BRKT, [illegible]	17654-2	
6	4	GUSSET, [illegible]	17656	
7	1	SUPPORT, [illegible]	17657	
8	1	RESERVOIR, [illegible]	17658	
9	2	SUPPORT, [illegible]	17659	
10	1	STAND, [illegible]	17660	
11	1	BRKT, [illegible]	17661	
12	1	BRKT, [illegible]	17662	
13	1	PLATE, [illegible]	17663	
14	1	PLATE, [illegible]	17664	
15	2	BRKT, [illegible]	17665	
16	2	BLOCK, [illegible]	17666	
17	4	1.50x1.50x.125 WALL=.25"	17650-17	SQ. TUBE, ALUM. 6063-T52
18	7	1.50x1.50x.125 WALL=.25"	17650-18	SQ. TUBE, ALUM. 6063-T52
19	6	1.50x1.50x.125 WALL=.25"	17650-19	SQ. TUBE, ALUM. 6063-T52
20	1	1.50x1.50x.125 WALL=.25"	17650-20	SQ. TUBE, ALUM. 6063-T52
21	1	1.50x1.50x.125 WALL=.25"	17650-21	SQ. TUBE, ALUM. 6063-T52
22	4	2.50 x 2.50 x .25 x 24"	17650-22	ANGLE, ALUM. 6061-T6
23	1	4.00 x 4.00 x .150 WEB	17650-23	1 SCAL, ALUM. 6061-T6
24	1	1/4 x 2" x 22 1/2	17650-24	PLATE, ALUM. 6061-T651
25	1	1.50 x 1.50 x .125 x 3"	17650-25	SQ. TUBE, ALUM. 6063-T52
26	1	3/16 x 1.50 x 1.50	17650-26	SHEET, ALUM. 6061-T6
27	7	1/4 x 7.50 x 7.50	17650-27	PLATE, ALUM. 6061-T651
28	4	1/4 x 2.50 x 5"	17650-28	PLATE, ALUM. 6061-T651
29	2	1/4 x 2" x 4"	17650-29	PLATE, ALUM. 6061-T651
30	1	1.50 x 1.50 x .125 x WALL = 27 3/4	17650-30	SQ. TUBE, ALUM. 6063-T52
31	1	1.50 x 1.50 x .125 x WALL = 4 1/2	17650-31	SQ. TUBE, ALUM. 6063-T52

CONTRACT NO.DTCG23-91-C-EC1071
UNLESS OTHERWISE SPECIFIED
ALL DIMENSIONS ARE IN INCHES.
TOLERANCES: DIM XX±.03
ANG

DICHROMA, INCORPORATED
ALEXANDRIA, VIRGINIA
(703) 921-1440

CONSULTANTS

U. S. COAST GUARD
CIVIL ENGINEERING
WASHINGTON, DC

USCG, COMDT G-SEC-2
2100 2ND STREET SW
WASHINGTON, DC 20593-0001

ISSUE

MARK	DATE	DESCRIPTION
01	07/17/01	LV

A/E PROJECT NO 254
CAD FILE NAME: Z17650D01
DESIGNED BY: M.P.C.
DRAWN BY: GCS
EDITED BY:
CHECKED BY:

SCALE: 1/8" = 1'-0" PLOT SCALE:

SHEET TITLE

G-SEC-2C
WASHINGTON DC

CAGE ASSY HYD PWR SRCE

REVIEWED BY:	REVIEWED BY:	REVIEWED BY:
PROJECT ENG.	BRANCH CHIEF	G-ECV-3D
CHIEF, CIVIL ENG		DATE

PROJECT NUMBER	DRAWING NUMBER
	17650

DISCIPLINE/SHT NO
98-

SHEET 1 OF 2