NOTE:

1. APPLICABLE STANDARDS/SPECIFICATIONS
   A. DOD-STD-00100D(AR)
   B. MIL-T-31000(1)
2. MATERIAL :
   CARBON STEEL EXHAUST PIPE

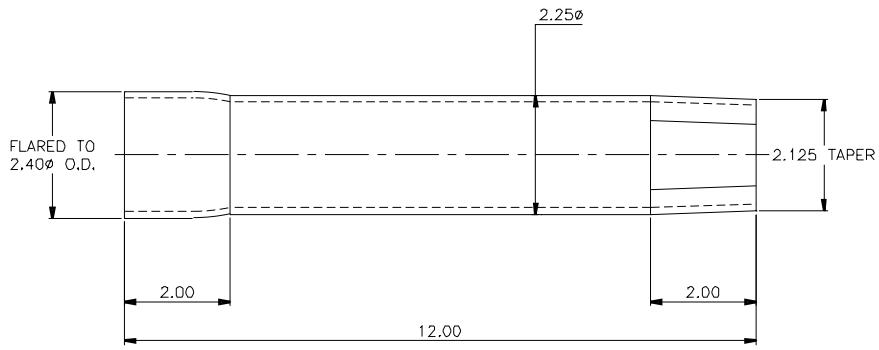


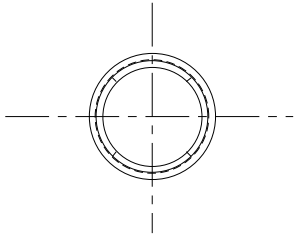

CONTRACT NO DTCG23-91-C-EC1071

UNLESS OTHERWISE SPECIFIED:
ALL DIMENSIONS ARE IN INCHES.
TOLERANCES. DIM. XX±.03
ANG

DICHROMA, INCORPORATED
ALEXANDRIA, VIRGINIA
(703) 921-1440

CONSULTANTS

U. S. COAST GUARD
CIVIL ENGINEERING
WASHINGTON, DC

USCG COMDT G-SEC-2
2100 2ND STREET SW
WASHINGTON, DC 20593-0001

| ISSUE | | |
|---|---|---|
| 01 | 07/17/01 | LV |
| MARK | DATE | DESCRIPTION |

A/E PROJECT NO: 254
CAD FILE NAME: Z17678D01
DESIGNED BY: M.P.C.
DRAWN BY: JM
EDITED BY:
CHECKED BY

SCALE: 1" = 1'-0" PLOT SCALE:

SHEET TITLE

G-SEC-2C
WASHINGTON DC

EXHAUST PIPE, 2.25ø

| REVIEWED BY: | REVIEWED BY: | REVIEWED BY: |
|---|---|---|
| PROJECT ENG. | BRANCH CHIEF | G-ECV-3D |

CHIEF, CIVIL ENG — DATE

| PROJECT NUMBER | DRAWING NUMBER |
|---|---|
| | 17678 |
| DISCIPLINE/SHT NO | |
| 98- | SHEET 1 OF 1 |