NOTE:

1. APPLICABLE STANDARDS / SPECIFICATIONS:
   A. DOD-STD-00100D(AR)
   B. MIL-T-31000(I)
2. MATERIAL:
   CARBON STEEL EXHAUST PIPE

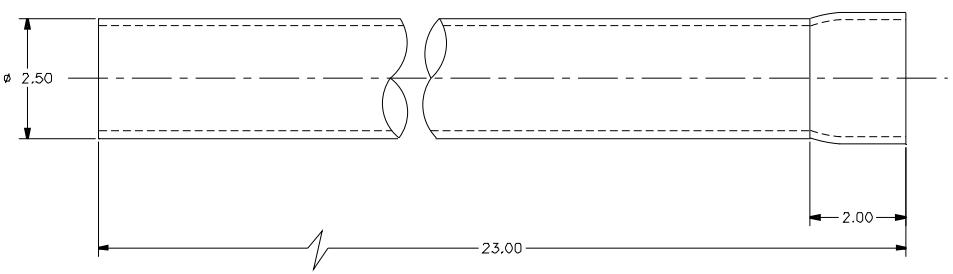

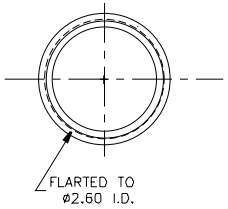

CONTRACT NO.DTCG23-B1-C-EC1071
UNLESS OTHERWISE SPECIFIED
ALL DIMENSIONS ARE IN INCHES
TOLERANCES: DIM. XX± 0.3
ANG.

DICHROMA, INCORPORATED
ALEXANDRIA, VIRGINIA
(703) 921-1440

CONSULTANTS

U. S. COAST GUARD
CIVIL ENGINEERING
WASHINGTON, DC

USCG. COMDT G-SEC-2
2100 2ND STREET SW
WASHINGTON, DC 20593-0001

ISSUE		
D1	07/17/01	LV
MARK	DATE	DESCRIPTION

A/E PROJECT NO 254
CAD FILE NAME: 217679D01
DESIGNED BY: M.P.C.
DRAWN BY: JM
EDITED BY:
CHECKED BY:

SCALE: 1" = 1'-0" PLOT SCALE:

SHEET TITLE

G-SEC-2C
WASHINGTON DC

EXHAUST PIPE, 2.50ø

REVIEWED BY:	REVIEWED BY:	REVIEWED BY:
PROJECT ENG.	BRANCH CHIEF	G-ECV-30

CHIEF, CIVIL ENG — DATE

PROJECT NUMBER	DRAWING NUMBER
	17679
DISCIPLINE/SHT NO	
98-	SHEET 1 OF 1