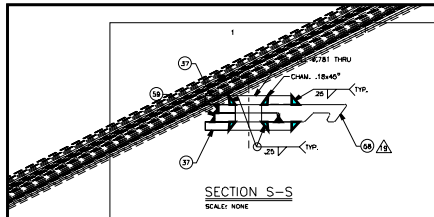

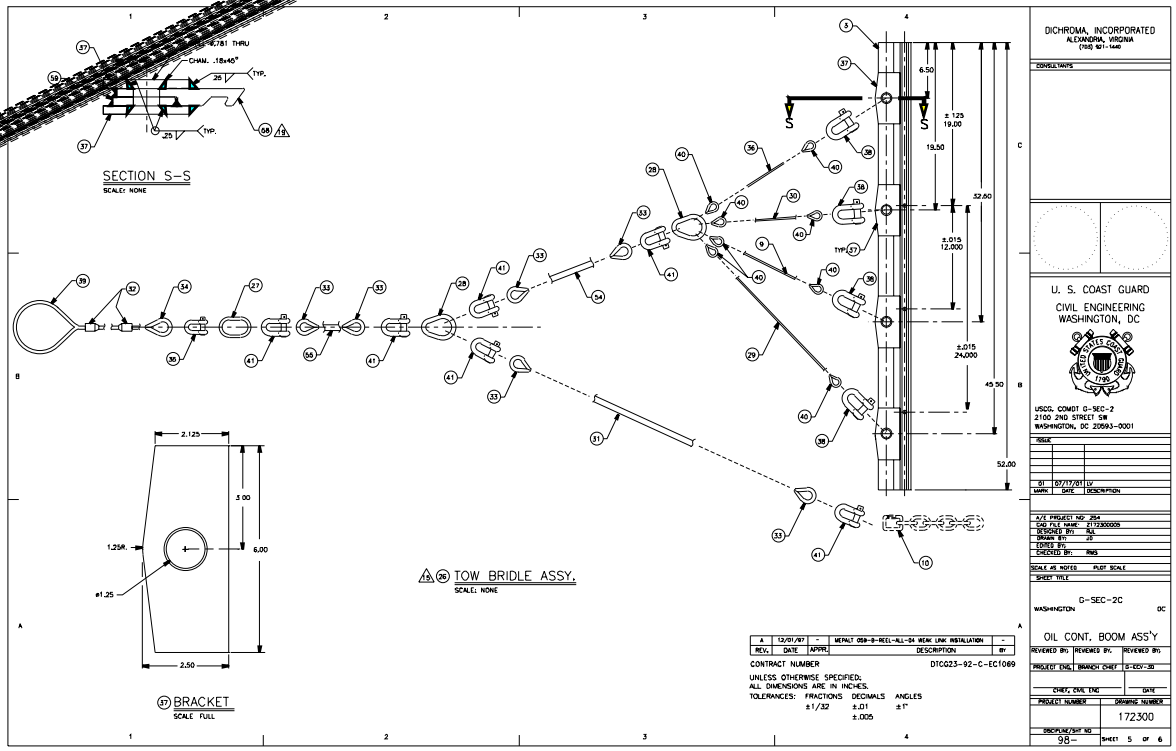

REV.	DATE	APPR.	DESCRIPTION	BY
A	12/01/97	-	MEPALT 059-0-RECL-ALL-24 WEAK LINK INSTALLATION	-

CONTRACT NUMBER DTCG23-92-C-EC1069

UNLESS OTHERWISE SPECIFIED:
ALL DIMENSIONS ARE IN INCHES.
TOLERANCES: FRACTIONS ±1/32 DECIMALS ±.01 ±.005 ANGLES ±1°

DICHROMA, INCORPORATED
ALEXANDRIA, VIRGINIA
(703) 921-1440

CONSULTANTS

U. S. COAST GUARD
CIVIL ENGINEERING
WASHINGTON, DC

USCG, COMDT G-SEC-2
2100 2ND STREET SW
WASHINGTON, DC 20593-0001

MARK	DATE	DESCRIPTION
01	07/17/01	LV

A/E PROJECT NO: 254
CAD FILE NAME: 217230000B
DESIGNED BY: NJL
DRAWN BY: JD
EDITED BY:
CHECKED BY: RMS

SCALE AS NOTED PLOT SCALE

SHEET TITLE

G-SEC-2C
WASHINGTON DC

OIL CONT. BOOM ASS'Y

REVIEWED BY: REVIEWED BY: REVIEWED BY:
PROJECT ENG. BRANCH CHIEF G-ECV-30
CHIEF, CIVIL ENG DATE

PROJECT NUMBER DRAWING NUMBER
172300

DISCIPLINE/SHT NO 98- SHEET 5 OF 6