SCREW PILE LIGHT HOUSE,

FOR REPLACING LIGHT VESSELS.

Plate 32.

Fig 1.

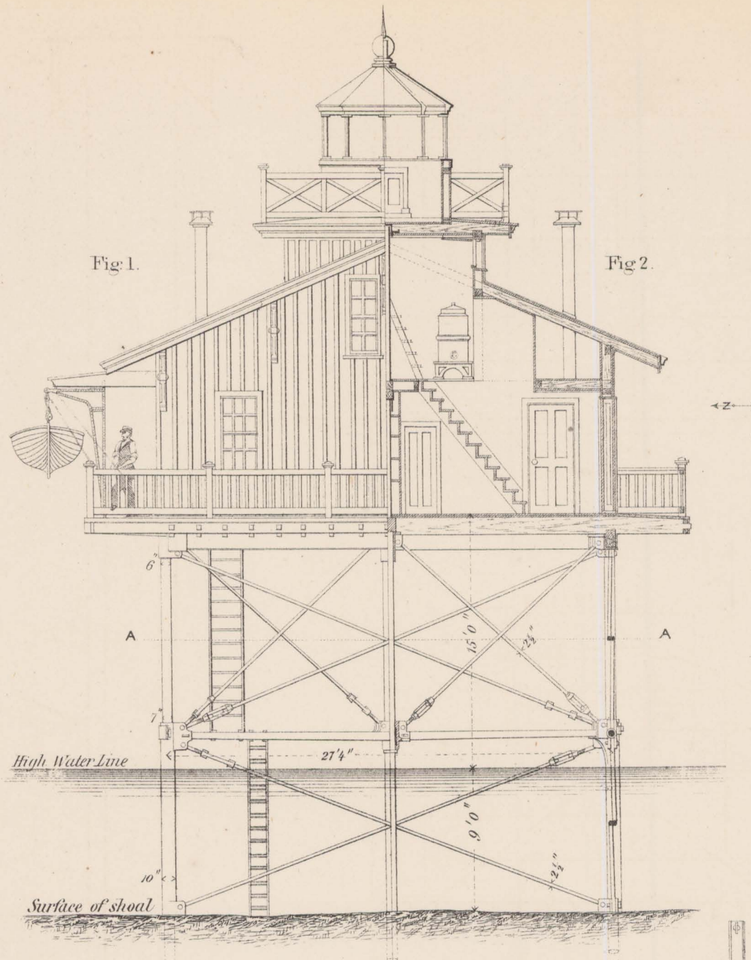

Fig 2.

Fig 4.

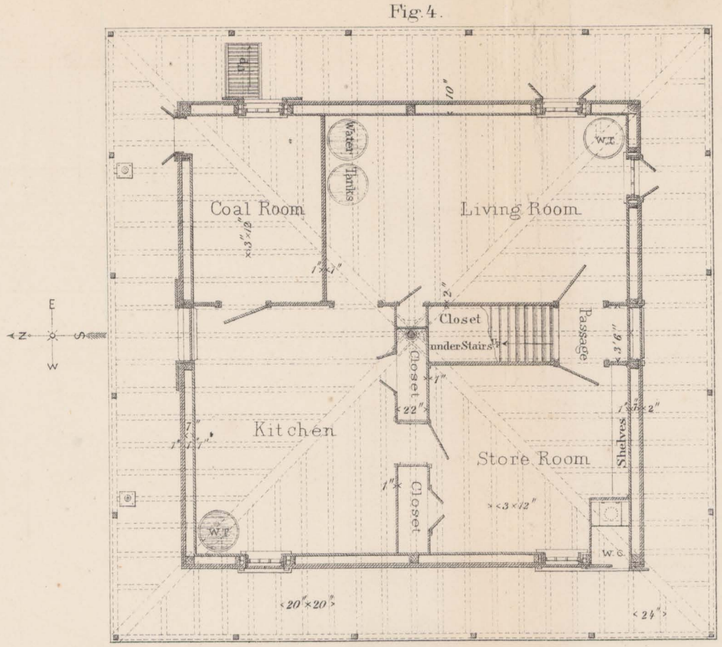

Scale of feet for Figs. 1 2 3 4 & 5.

0 5 10 15 20 25 30 35 40

Fig 5.

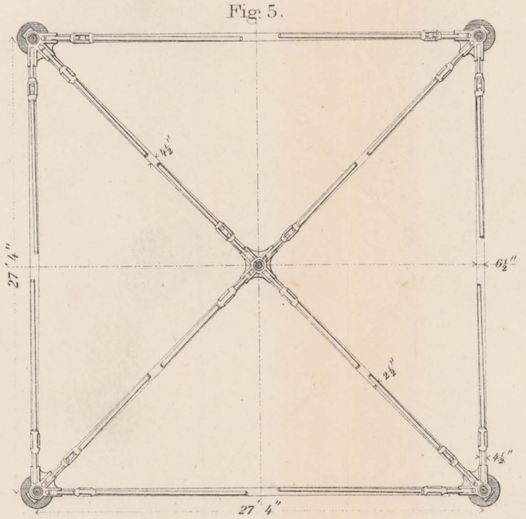

Fig 15. *Pile Driver*

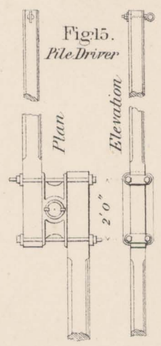

Fig 6. *North Side.*

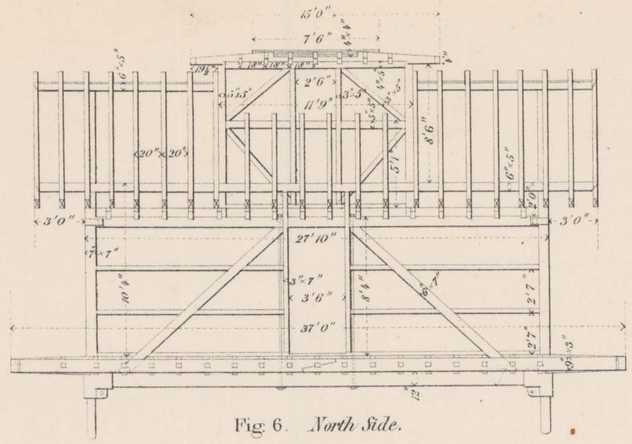

Fig 7.

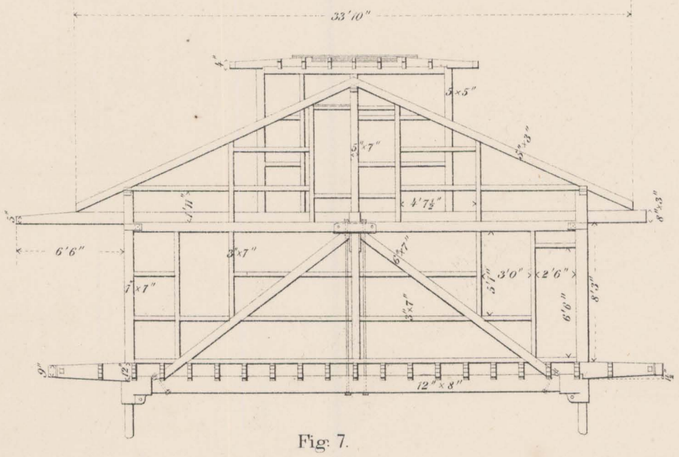

Fig 8.

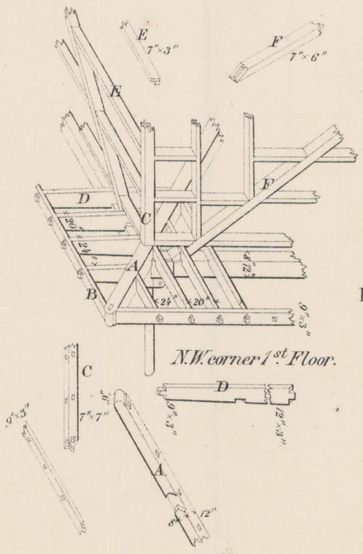

Fig 9.

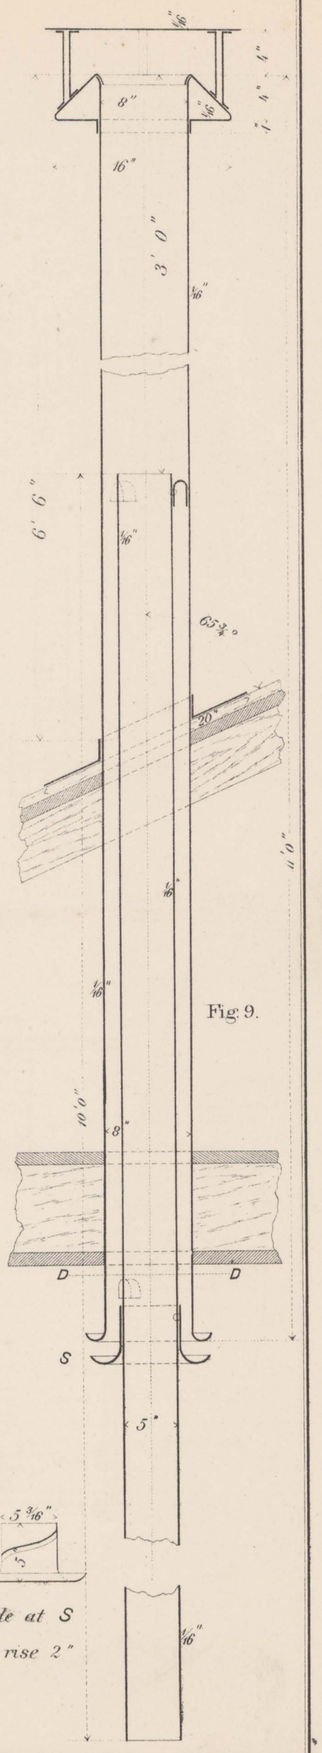

Fig 3. *2nd Floor.*

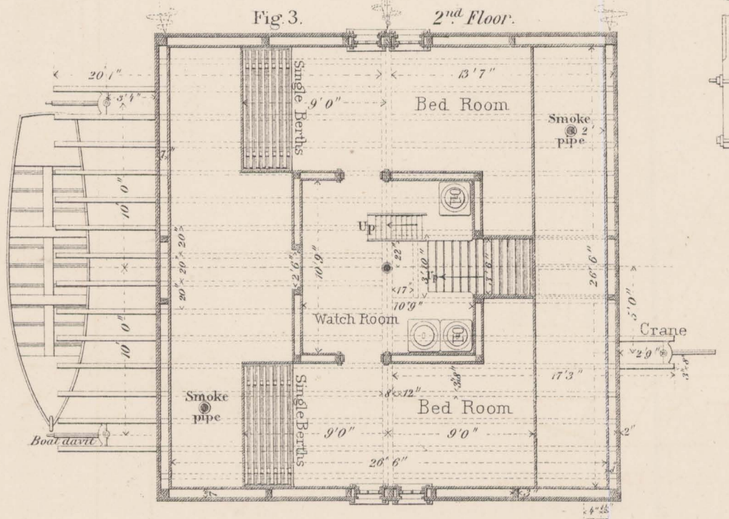

Fig 10.

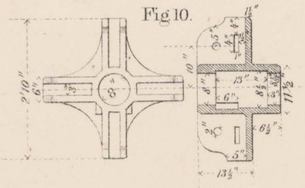

Fig 14.

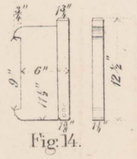

Section B B.

Fig 13.

Fig 11.

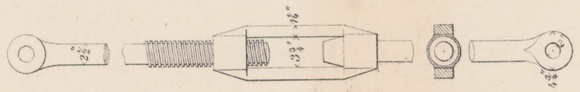

Fig 12.

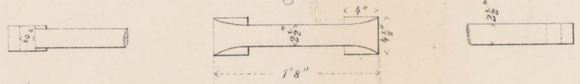
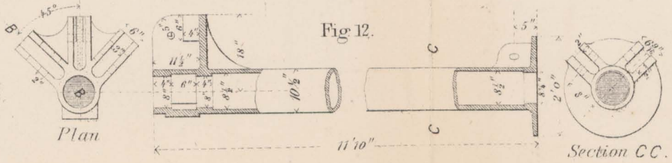
From Details.